


NORTH ELEVATION 1:200



SOUTH ELEVATION 1:200

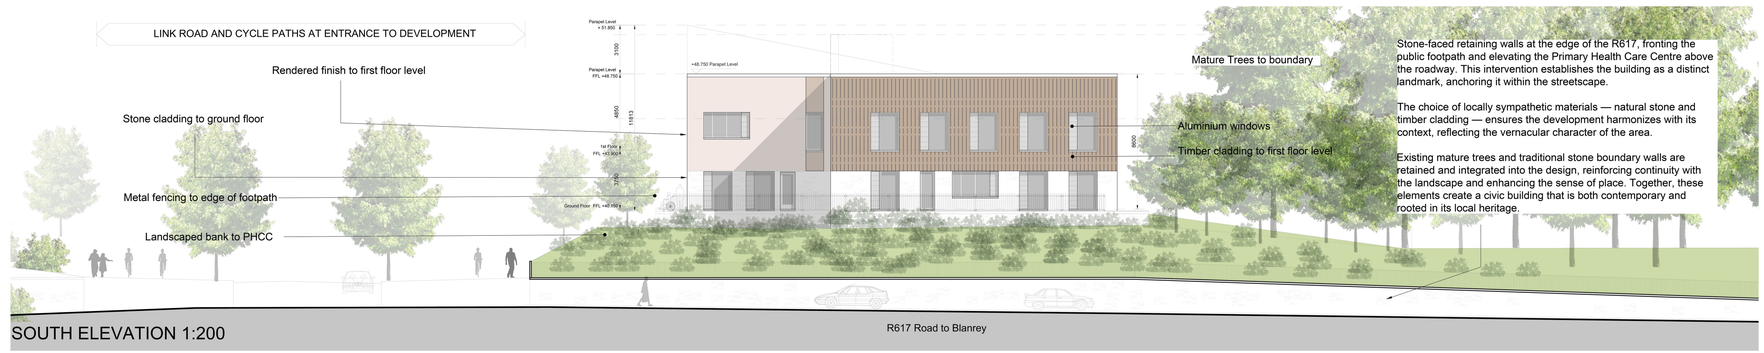

EAST ELEVATION 1:200



WEST ELEVATION 1:200

© This drawing is copyright.
1 Do not scale this drawing.
2 Errors and omissions to be immediately notified to Architect.
3 All dimensions to be checked on site.
4 To be read with relevant Engineers drawings.

External Finishes:

Flat Roof:
A green flat roof comprises a waterproof membrane overlaid with root-resistant layers, drainage, and vegetation..

Walls:
Self coloured render finish, stone / timber cladding where indicated on drawings

Windows:
Aluminium window system

revisions | date | init

description	Primary Health Care Centre Elevations
cad ref.	BLR-2-02-MC-ZZZ-DR-CCK-AR-401
drawing no.	
revn.	*
job	Development at Ringwood Shean Upper Blarney, Co Cork
scale	1:200@A1
date	Dec 25
drawn	AK
checked	
client	Clockstrike Ltd
issue	Planning

CONROY CROWE KELLY
ARCHITECTS & URBAN DESIGNERS
65 MERRION SQUARE
DUBLIN 2
phone 01 6613990 fax 01 6765715
email info@cck.ie