
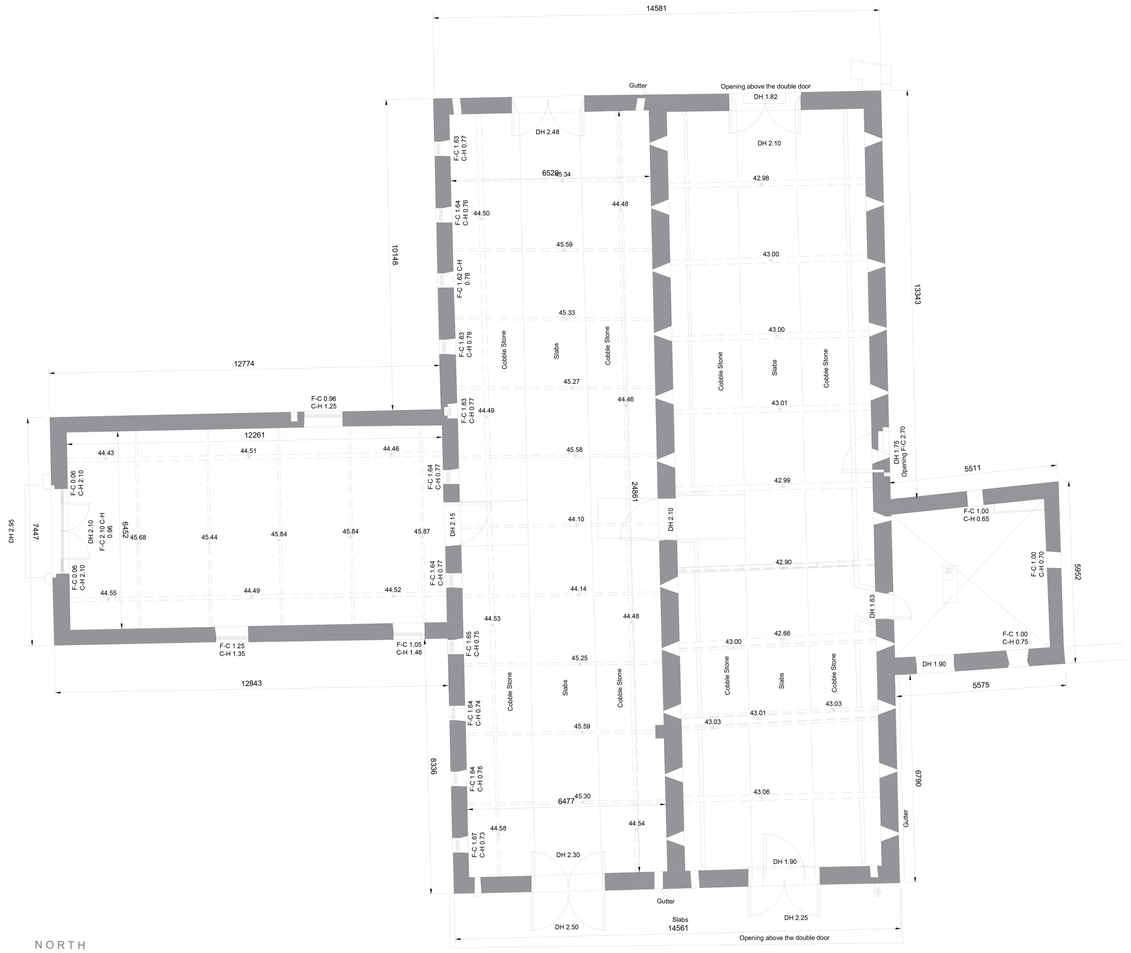


NORTH

Ground Floor Plan - Existing Former Barn Building

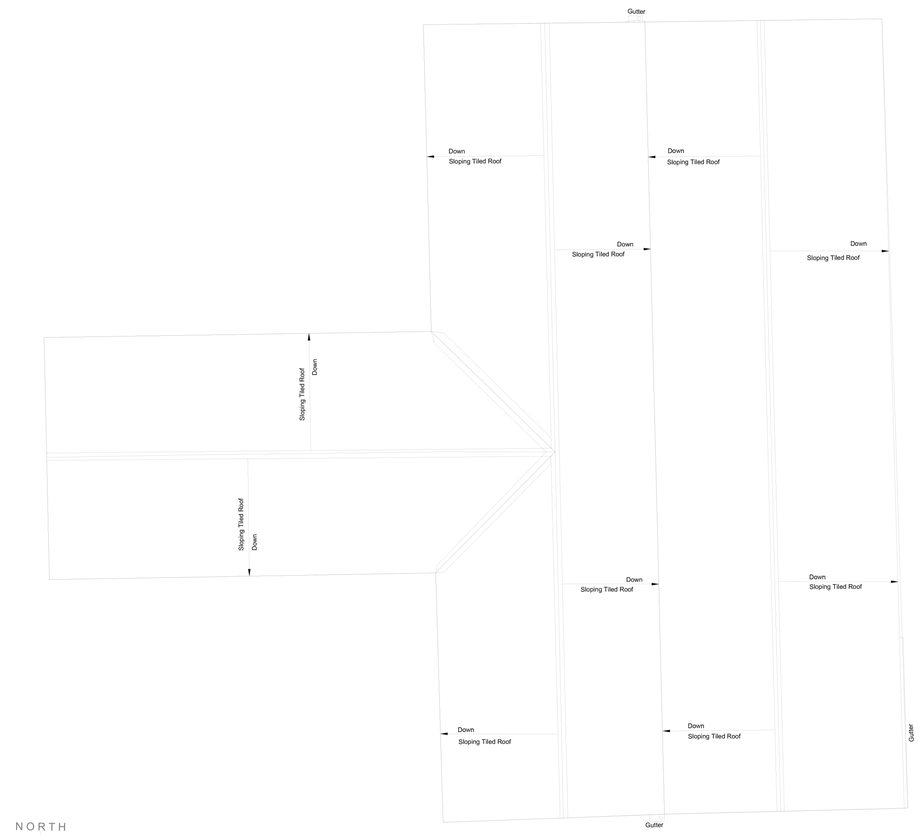

NORTH

Roof Plan - Existing Forme Barn Bulding

Survey carried out by Murphys Geospatial March 2025

c This drawing is copyright.

1 Do not scale this drawing.

2 Errors and omissions to be immediately notified to Architect.

3 All dimensions to be checked on site.

4 To be read with relevant Engineers drawings.

revisions | date | inls

description

Survey
Former Barn Building
Ground Floor Plan
and Roof Plan

cad ref: BLR-2-02-DA-ZZZ-DR-CCK-AR-405

drawing no.

rev.n. *

job

Development at
Ringwood
Shean Upper
Blarney, Co Cork

scale 1:100@A1

date Oct 25

drawn RB

checked RB

client

Clockstrike Ltd

issue

Planning

CONROY CROWE KELLY
ARCHITECTS & URBAN DESIGNERS

65 MERRION SQUARE
DUBLIN 2

phone 01 6613990 fax 01 6765715
email info@cck.ie