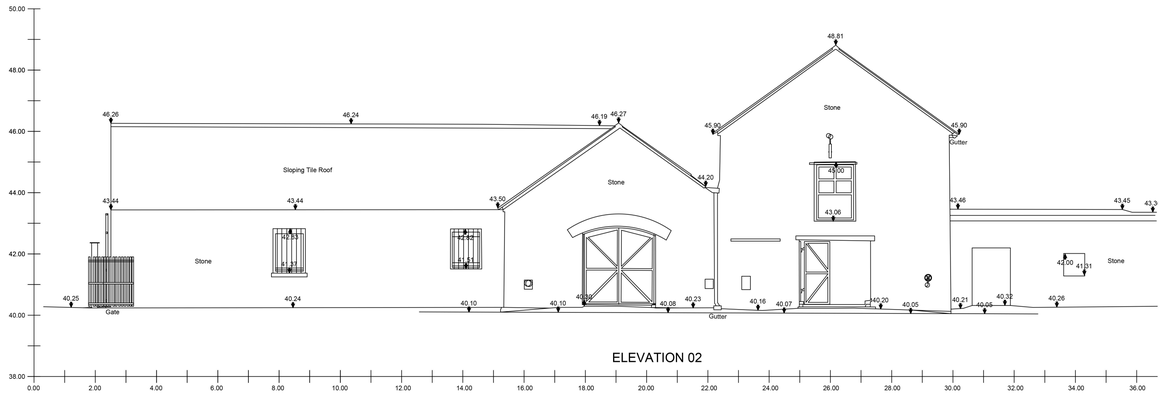
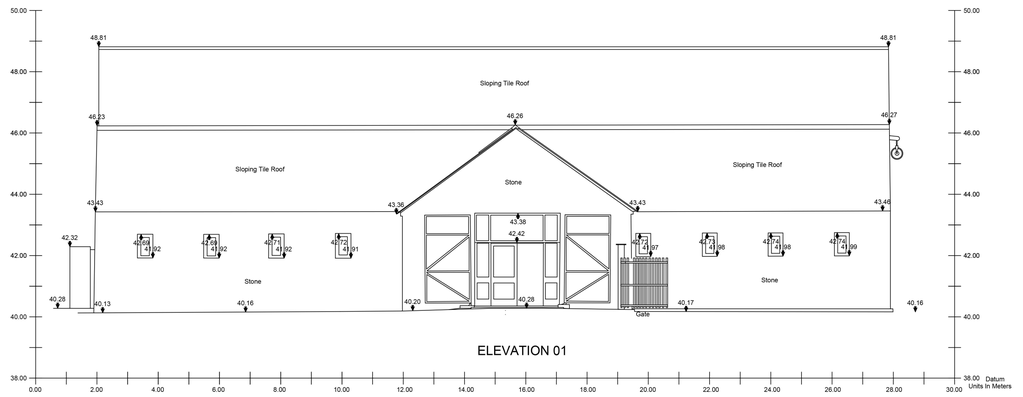
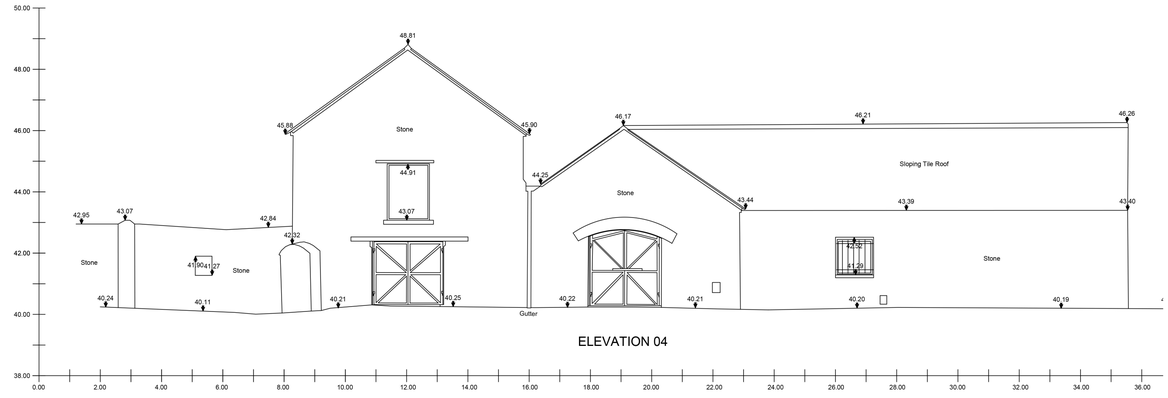


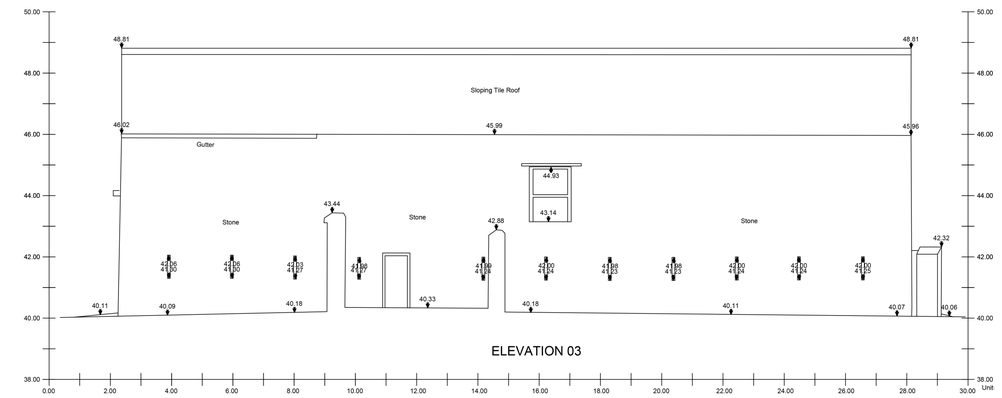

SOUTH ELEVATION



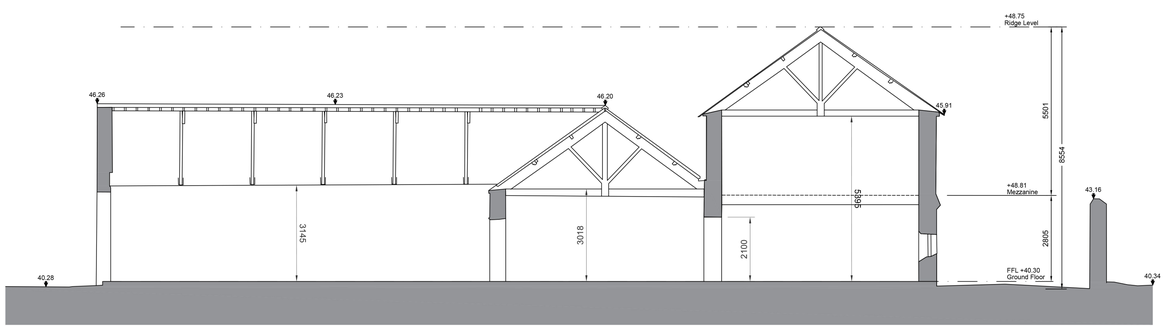

WEST ELEVATION



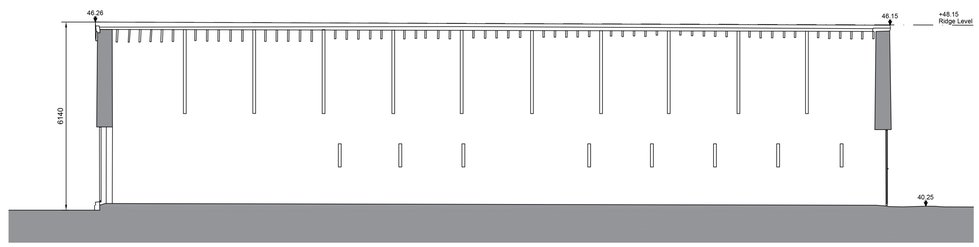

NORTH ELEVATION




EAST ELEVATION




SECTION AA




SECTION BB

Survey carried out by Murphys Geospatial March 2025

© This drawing is copyright.

1 Do not scale this drawing.

2 Errors and omissions to be immediately notified to Architect.

3 All dimensions to be checked on site.

4 To be read with relevant Engineers drawings.

**External Finishes:**

Walls: Existing Brick Stone

Roof: Pitch with slate

Windows and Doors: Timber

| revisions | date | inls |
|---|---|---|
| | | |

description

Former Barn Building
Survey Elevations
and Sections

cad ref: drawing no. BLR-2-02-DA-ZZZ-DR-CCK-AR-406

rcvn. *

job

Development at
Ringwood
Shean Upper
Blarney, Co Cork

scale 1:100@A1

date Oct 25

drawn RB

checked RB

client

Clockstrike Ltd

issue

Planning

CONROY CROWE KELLY
ARCHITECTS & URBAN DESIGNERS

65 MERRION SQUARE
DUBLIN 2

phone 01 6613990 fax 01 6765715
email info@cck.ie