


Cafe - Courtyard

Ground Floor Plan - Cafe and Retail Area
416sqm


NORTH

Retail / Pharmacy = 80sqm

Restaurant / Cafe = 380sqm

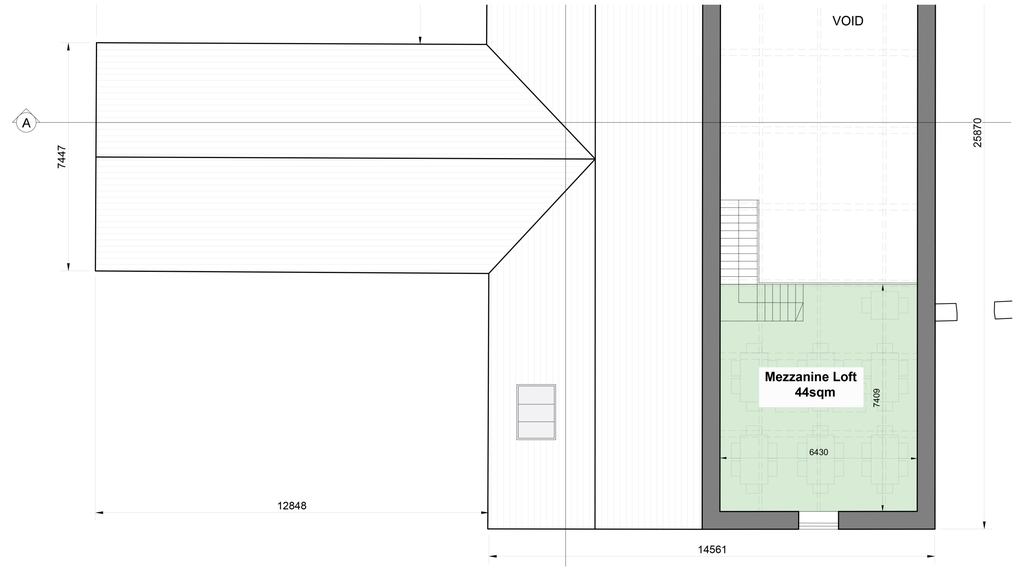

Mezzanine Floor Plan 44sqm

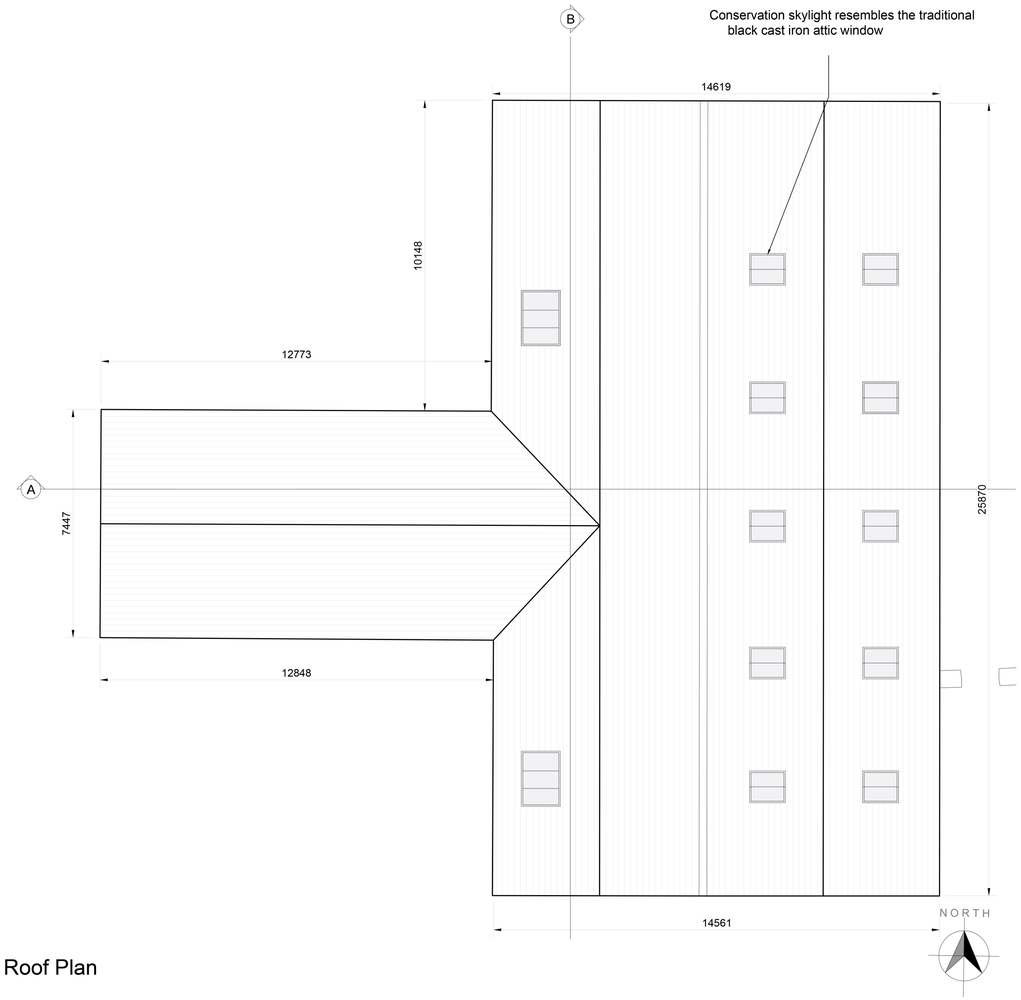

Roof Plan

© This drawing is copyright.

1 Do not scale this drawing.
2 Errors and omissions to be immediately notified to Architect.
3 All dimensions to be checked on site.
4 To be read with relevant Engineers drawings.

External Finishes:

Walls: Existing Brick / Stone made good.

Roof: Pitched with Welsh slate

Windows: Aluminum

Key

- Seating Space
- Staff / WC Area
- Kitchen Area
- Retail Pharmacy

revisions | date | inls

description: Café and Retail Plans and Roof Plan

cad ref: BLR-2-02-DA-ZZZ-DR-CCK-AR-407

drawing no.

rev.: *

job: Development at Ringwood Shean Upper Blarney, Co Cork

scale: 1:100@A1

date: Oct 25

drawn: RB

checked: RB

client: Clockstrike Ltd

issue: Planning

CONROY CROWE KELLY
ARCHITECTS & URBAN DESIGNERS

65 MERRION SQUARE
DUBLIN 2

phone 01 6613990 fax 01 6765715
email info@cck.ie