




SOUTH ELEVATION

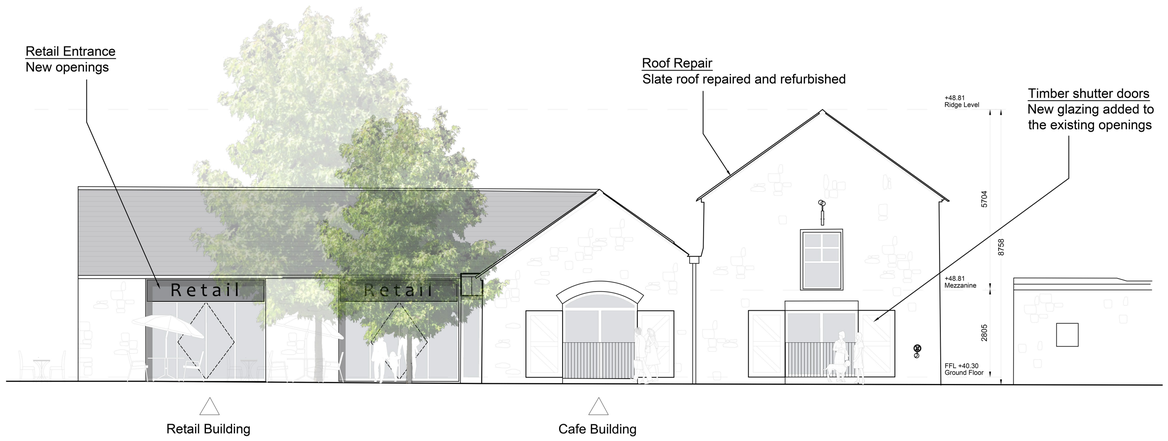


WEST ELEVATION

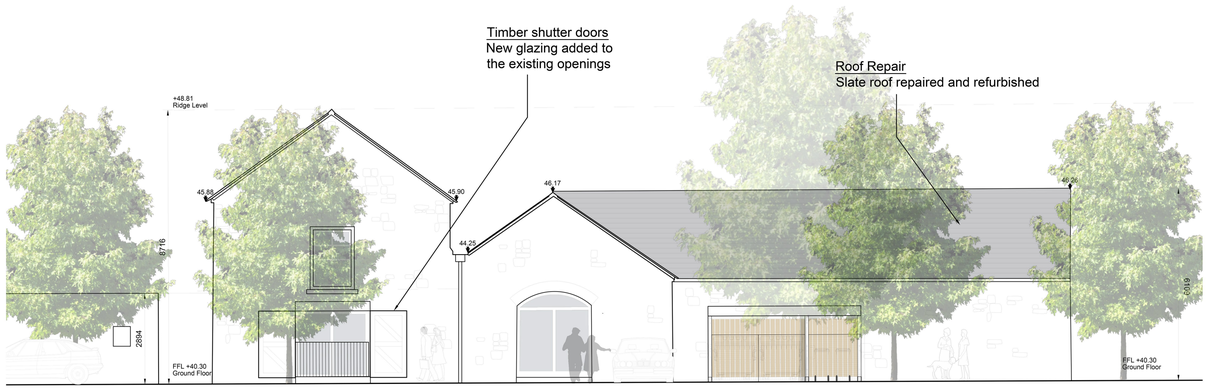


NORTH ELEVATION

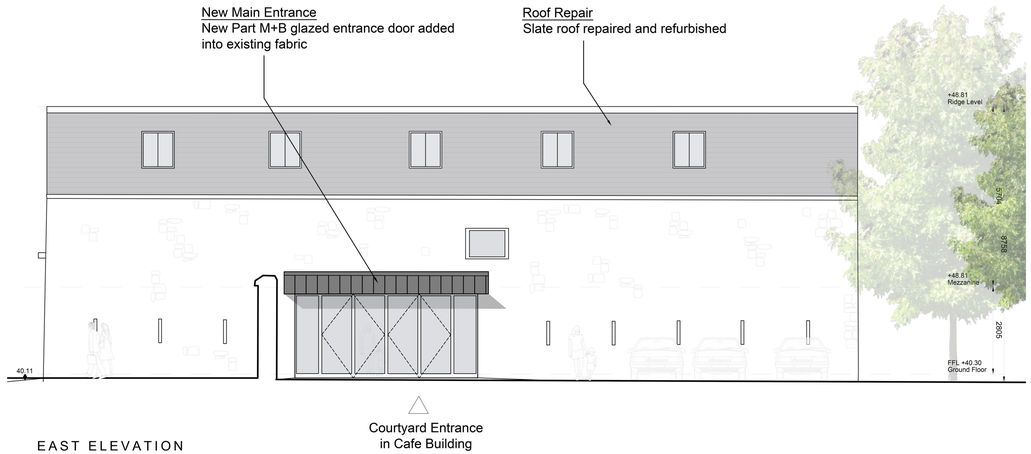

EAST ELEVATION

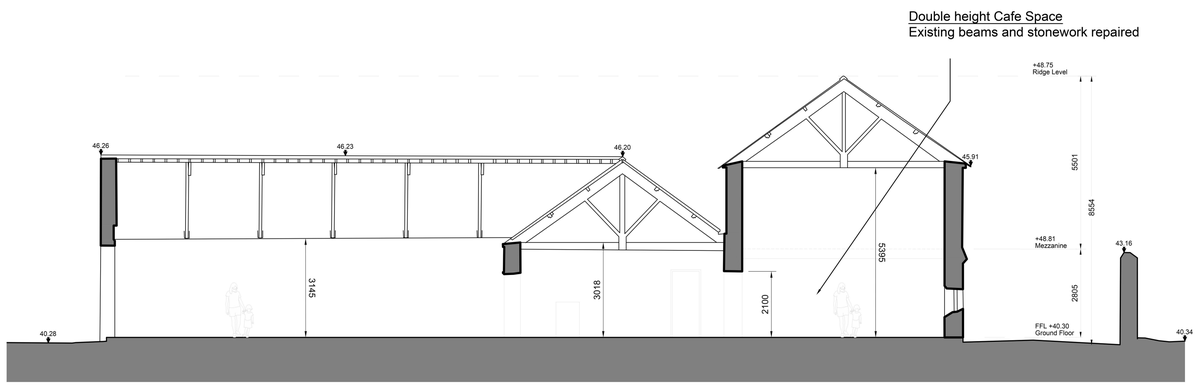

SECTION AA

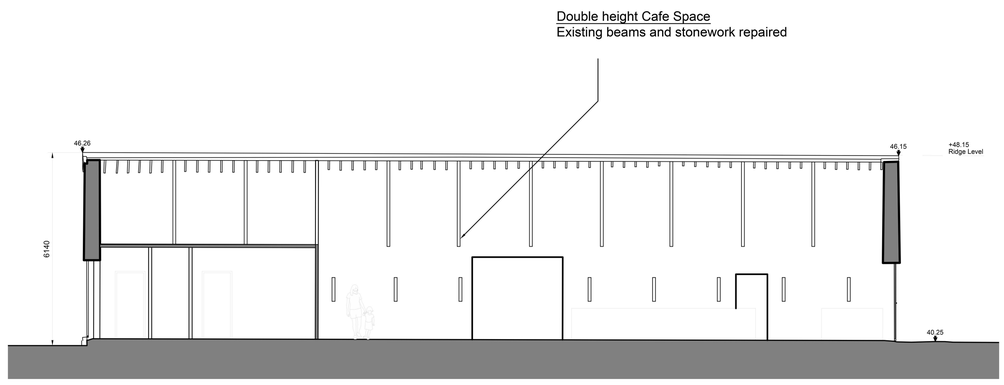

SECTION BB

Retail / Pharmacy = 80sqm

Restaurant / Cafe = 380sqm

© This drawing is copyright.

1 Do not scale this drawing.

2 Errors and omissions to be immediately notified to Architect.

3 All dimensions to be checked on site.

4 To be read with relevant Engineers drawings.

External Finishes:

Walls: Existing Brick Stone

Roof: Pitch with slate

Windows: Aluminium

revisions	date	inls
*		

description

Café and Retail

Sections & Elevations

cad ref.

drawing no. BLR-2-02-DA-ZZZ-DR-CCK-AR-408

rev.n. *

job

Development at
Ringwood
Shean Upper
Blarney, Co Cork

scale 1:100@A1

date Oct 25

drawn MJ

checked RB

client

Clockstrike Ltd

issue

Planning

CONROY CROWE KELLY
ARCHITECTS & URBAN DESIGNERS

65 MERRION SQUARE
DUBLIN 2

phone 01 6613990 fax 01 6765715
email info@cck.ie