



1 BUILDING B: SOUTH ELEVATION B1
SCALE 1:200

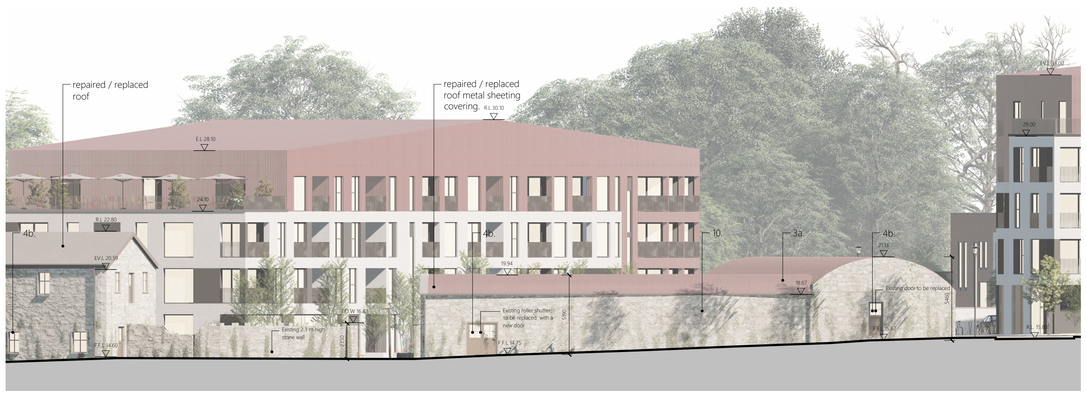


2 BUILDING B: EAST ELEVATION B2
SCALE 1:200



3 BUILDING B: NORTH ELEVATION B3
SCALE 1:200

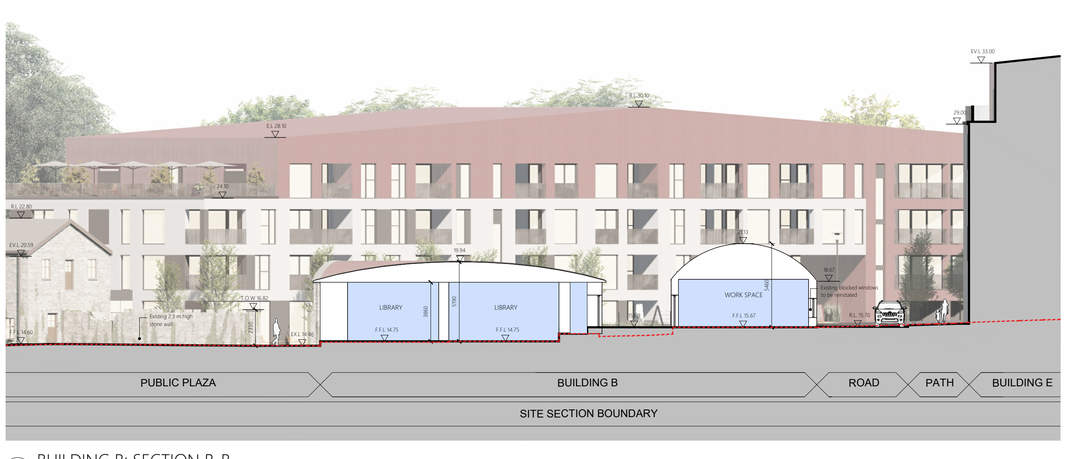

4 BUILDING B: SECTION B-B
SCALE 1:200

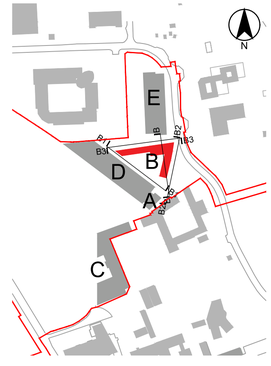

5 KEY PLAN
NTS

Materials Key

1. White render finish
2. Dark render finish or similar approved
3 a. Burgundy corrugated metal sheet
3 b. Black corrugated metal sheet
4 a. Glazing system with powder-coated aluminum window profile & door frames
4 b. Glazing system with timber window profile & door frames
5. Opaque glazing system with powder-coated aluminum window profile & door frames
6. Painted galvanised steel railing
7. Powder coated aluminium louvers
8 a. Timber panel light colour cladding
8 b. Timber panel cladding
9. White concrete
10. Natural stone wall
11. Black aluminum roof cladding
12. Metal rainscreen spandrel panel or similar approved
13. Aluminum powder coated metal frame canopy
14. Metal fence

Colour and samples to be agreed prior to commencement

LEGEND

SITE BOUNDARY
EXISTING GROUND LINE
BEDROOM
COMMUBAL AREA
X OPAQUE GLAZING

E	1ST PLANNING SUBMISSION	12.2020
D	1ST PLANNING	03.2020
C	1ST PLANNING	03.2022
B	FOR THE PARTY	08.2021
A	FOR INFORMATION	05.2021

BUILDING B ELEVATIONS & SECTION

SHiPSEYBARRY place makers

PROJECT :	PHASE 1- THE FARM- BESSBOROUGH	DRAWING DESCRIPTION:	BLOCK B ELEVATIONS & SECTION
SCALE :	1:200 @ A1	DATE :	06.2021
		OVERSEEN BY	AIM
		APPROVED BY :	GB
CLIENT :	ESTUARY VIEW ENT. 2020 LTD.		
DRAWING NO. :	SB-2020-107-301		

28,Richmond Hill , Bellfield , Cork, Ireland t : + 353 (0)21 2388855 f : + 353 (0)21 2398827 e : info@shipseybarry.com www.shipseybarry.com
© COPYRIGHT of SHIPSEY BARRY Ltd. This drawing or design may not be reproduced without express written permission of SHIPSEYBARRY Ltd