

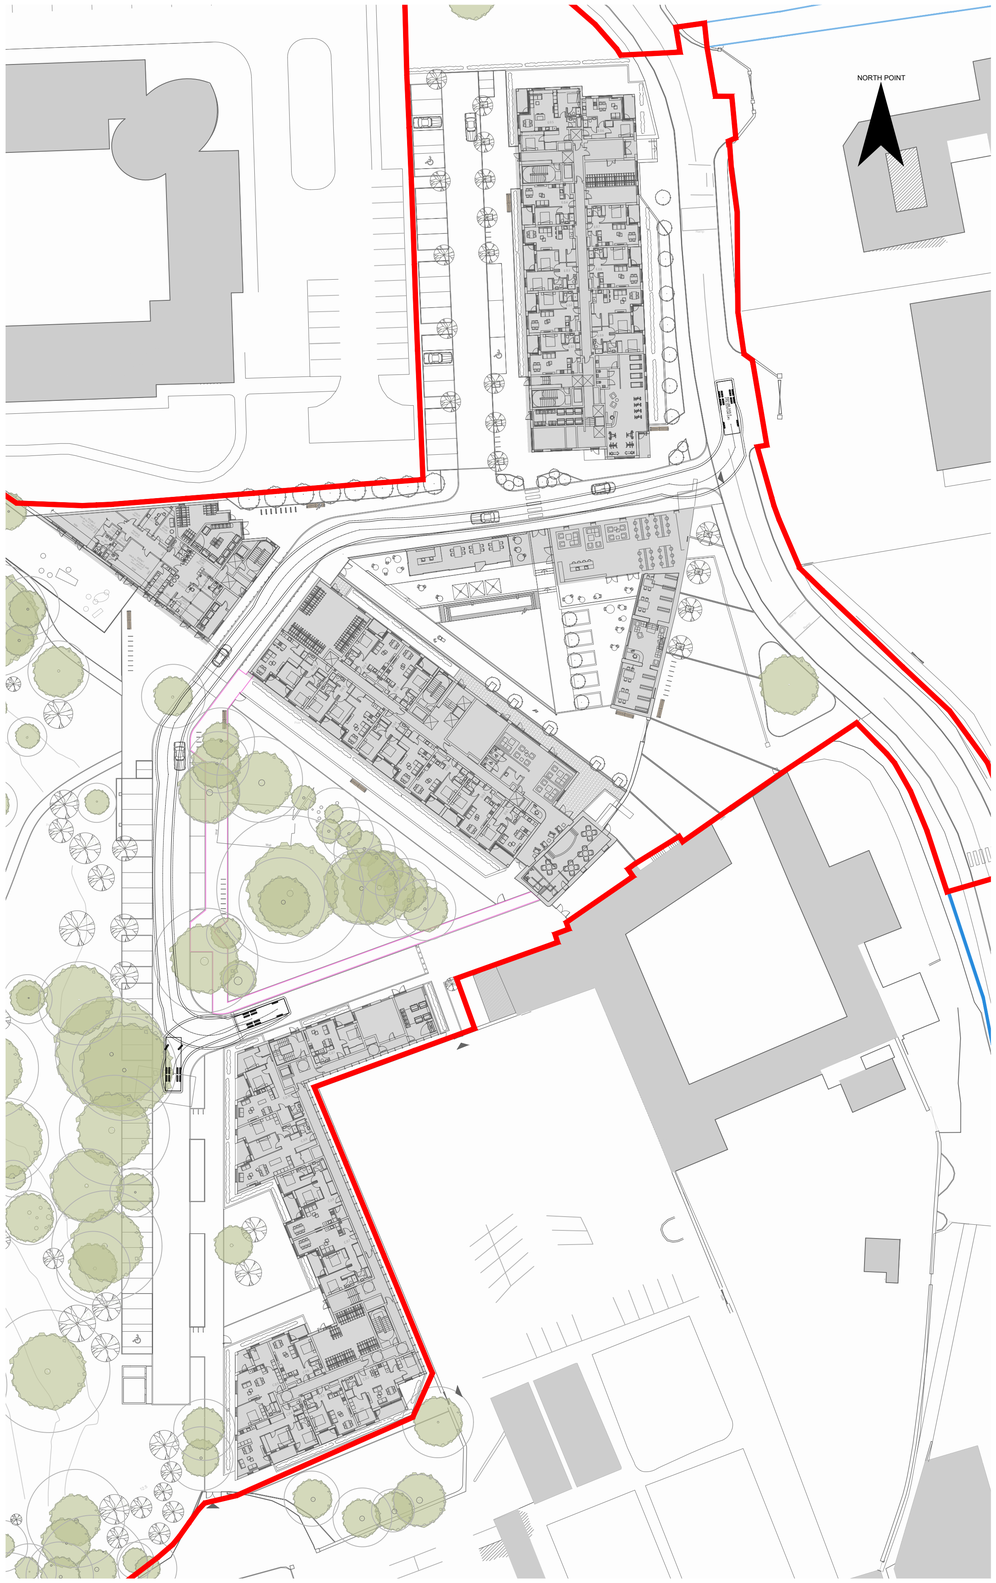



1 GROUND FLOOR PLAN - REFUSE 3 AXLE SITE ENTRY
SCALE 1:500

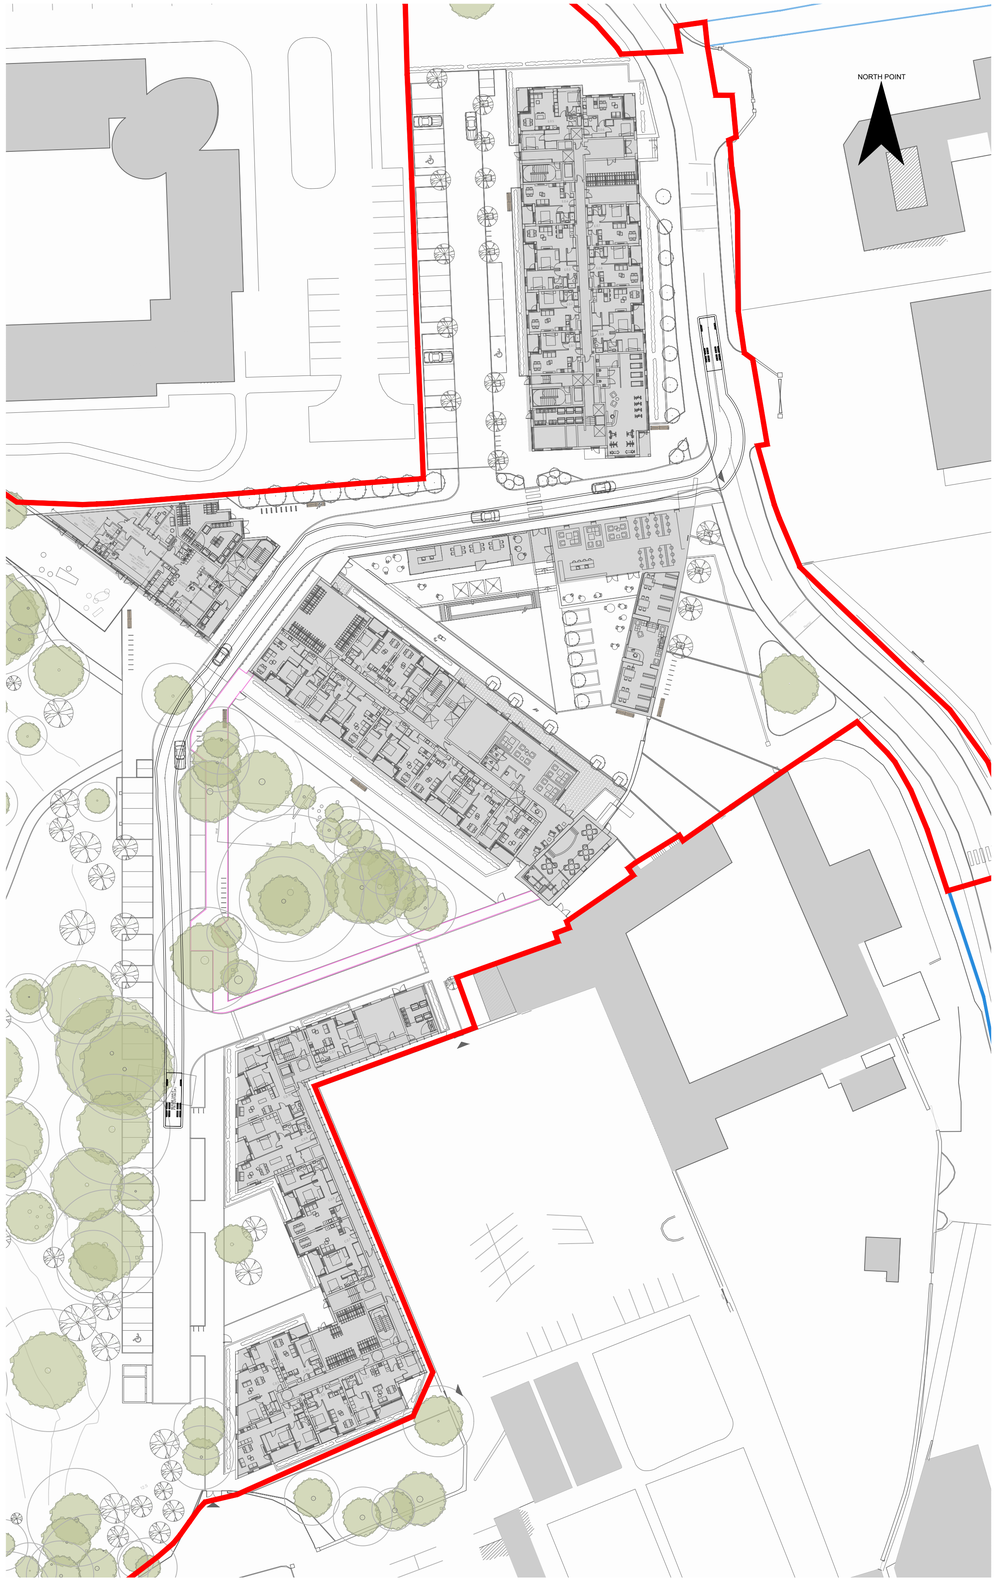

2 GROUND FLOOR PLAN - REFUSE 3 AXLE SITE EXIT
SCALE 1:500

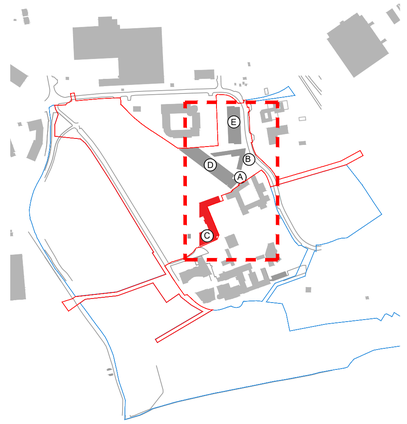

3 KEY PLAN
SCALE 1:5000

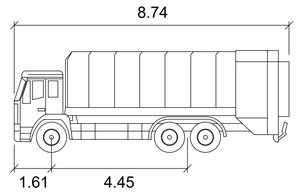

REFUSE 3AXLE

	Meters
Width	: 2.50
Track	: 2.50
Lock to Lock Time	: 6.0 s
Steering Angle	: 35.3 deg

SITE BOUNDARY

ADJOINING LANDS UNDER APPLICANT CONTROL

MHL & Associates Ltd.
Consulting Engineers

C. CLIENT COMMENTS 12.2025
B. SDA SUBMISSION 09.2025
A. SDA SUBMISSION 03.2022

VEHICLE MOVEMENT I

1:500 A1

SHiPSEYBARRY
place makers

PROJECT :	PHASE 1- THE FARM-BESSBOROUGH			DRAWING DESCRIPTION:	VEHICLE MOVEMENT PLAN	CLIENT :	ESTUARY VIEW ENT. 2020 LTD.
SCALE :	1:500 @ A1	DATE :	03.2022	OVERSEEN BY :	AIM	APPROVED BY : GB	DRAWING NO. : SB-2020-107-700

28,Richmond Hill , Bellsfield , Cork, Ireland t : + 353 (0)21 23988 55 f : + 353 (0)21 23988 27 e: info@shipseybarry.com www.shipseybarry.com
© COPYRIGHT of SHIPSEY BARRY Ltd. This drawing or design may not be reproduced without express written permission of SHIPSEYBARRY Ltd