


1 SITE PLAN
SCALE 1:200


NORTH POINT



2 KEY PLAN
SCALE 1:5000

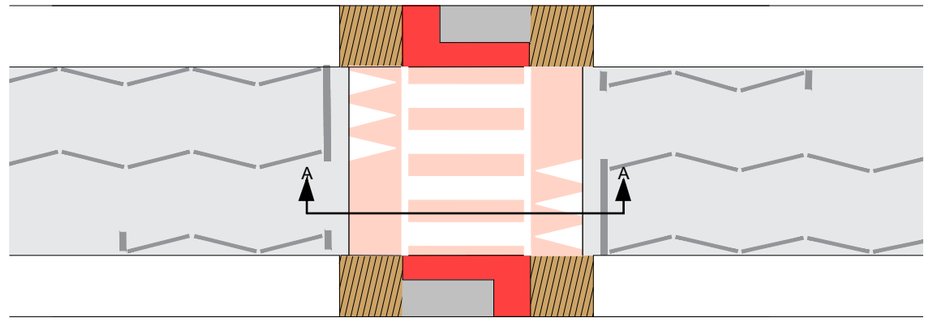

3 TYPICAL FLAT TOP RAMP PLAN
SCALE 1:200

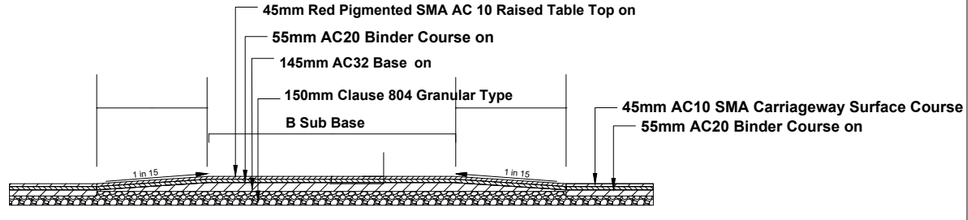

4 A-A TYPICAL FLAT TOP RAMP SECTION
SCALE 1:100

SITE BOUNDARY

MHL & Associates Ltd.
Consulting Engineers

C. FOR IRD PLANNING 12.2025
B. FOR PLANNING 09.2025
A. FOR PLANNING 03.2022

PEDESTRIAN CROSSING

SHiPSEYBARRY place makers

PROJECT :	PHASE 1- THE FARM - BESSBOROUGH	DRAWING DESCRIPTION:	PEDESTRIAN CROSSING	CLIENT :	ESTUARY VIEW ENTERPRISES LTD
SCALE :	1:100 & 1:200 @ A3	DATE : JANUARY 2022	OVERSEEN BY : AIM	APPROVED BY : GB	DRAWING NO. : SB-2020-107-901

28,Richmond Hill , Bellsfield , Cork, Ireland t : + 353 (0)21 23988 55 f : + 353 (0)21 23988 27 e: info@shipseybarry.com www.shipseybarry.com
© COPYRIGHT of SHIPSEY BARRY Ltd. This drawing or design may not be reproduced without express written permission of SHIPSEYBARRY Ltd