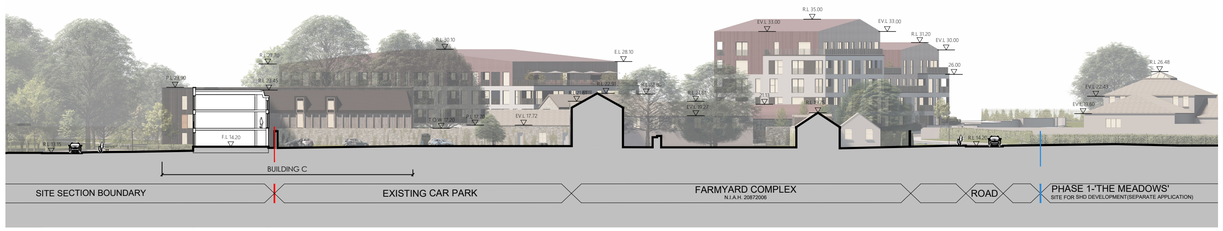


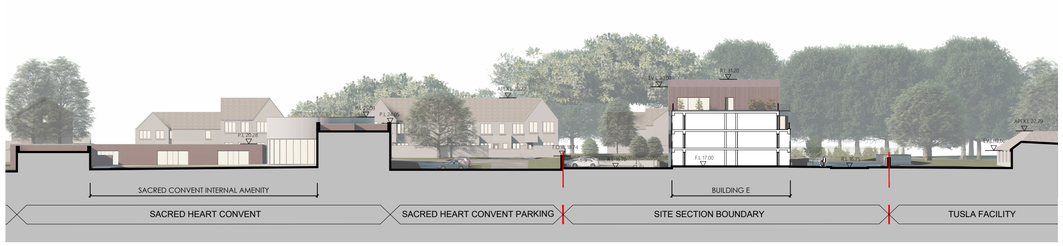

1 SITE EAST ELEVATION SE
SCALE 1:500



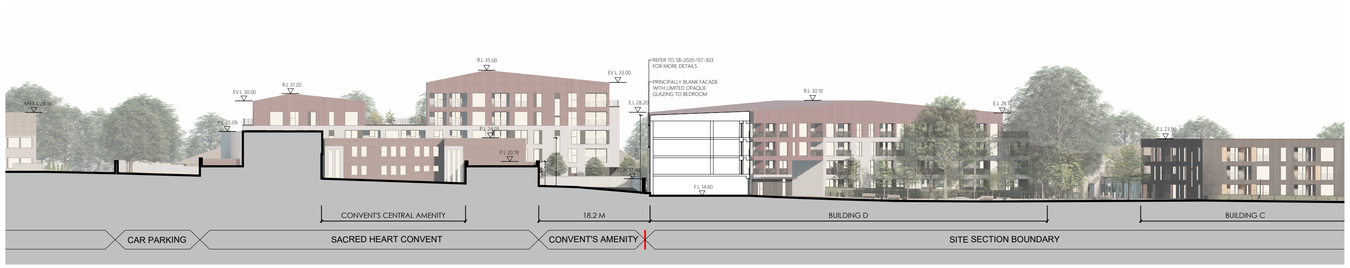

2 SITE SECTION S1
SCALE 1:500



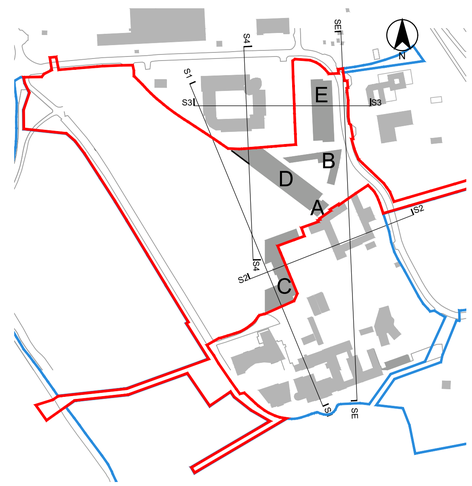

3 SITE SECTION S2
SCALE 1:500




4 SITE SECTION S3
SCALE 1:500




5 SITE SECTION S4
SCALE 1:500




LEGEND

SITE BOUNDARY

OTHER LANDS UNDER APPLICANT'S CONTROL

6 KEY PLAN
NTS

| | | |
|---|---|---|
| E. As per Meeting | 12.2025 | |
| D. As per Meeting | 09.2022 | |
| C. Civil Update | 03.2022 | |
| B. For Re-Issue | 08.2021 | |
| A. For Introduction | 05.2021 | |

# SITE ELEVATIONS & SECTIONS

1:500 A1

SHiPSEYBARRY place makers

| | | | |
|---|---|---|---|
| PROJECT : | PHASE 1- THE FARM - BESSBOROUGH | DRAWING DESCRIPTION : | SITE ELEVATIONS & SECTIONS |
| SCALE : | 1:500 @ A1 | DATE : | 06.2021 |
| | | OVERSEEN BY : | AIM |
| | | APPROVED BY : | GB |
| CLIENT : | ESTUARY VIEW ENT. 2020 LTD. | | |
| DRAWING NO. : | SB-2020-107-300 | | |

28 Richmond Hill Ballyhooly Cork Ireland t: + 353 (0)21 2398855 f: + 353 (0)21 2398827 e: info@shipseybarry.com www.shipseybarry.com
© COPYRIGHT of SHIPSEY BARRY Ltd. This drawing or design may not be reproduced without express written permission of SHIPSEYBARRY Ltd