
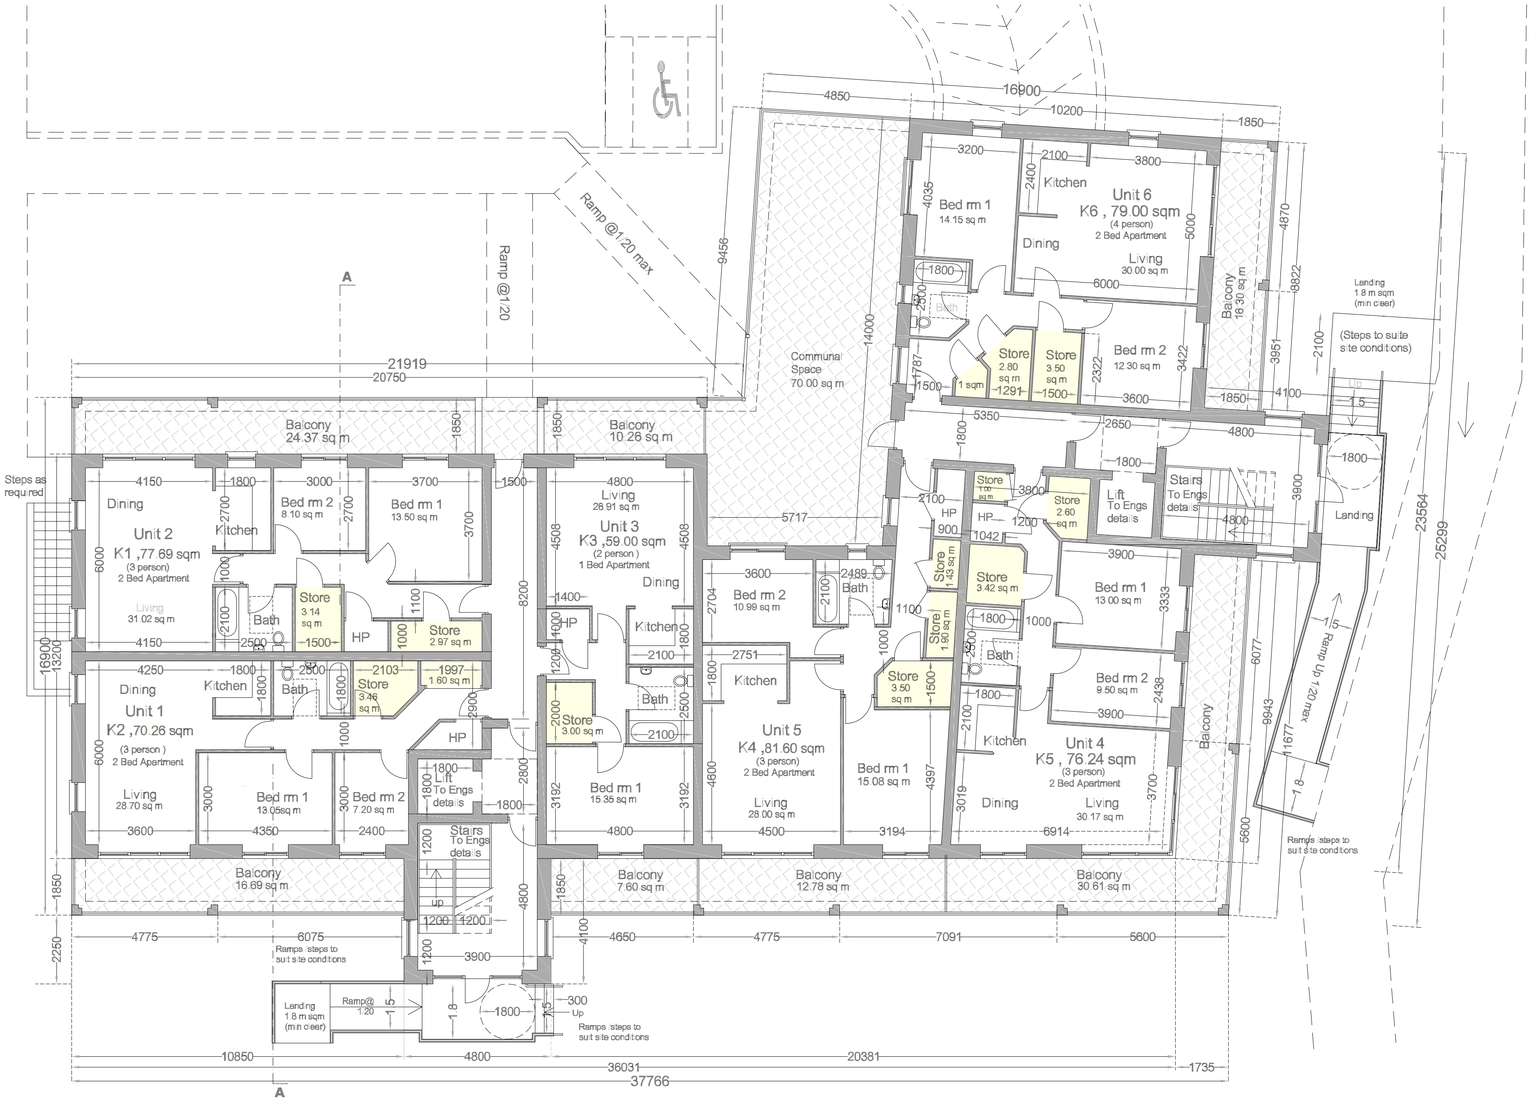


N

AS GRANTED GROUND FLOOR PLAN
SCALE 1:100

K1= 77.69 sq m
K2= 70.26 sq m
K3= 59.00 sq m
K4= 81.60 sq m
K5= 76.24 sq m
K6= 79.00 sq m

Storage Areas

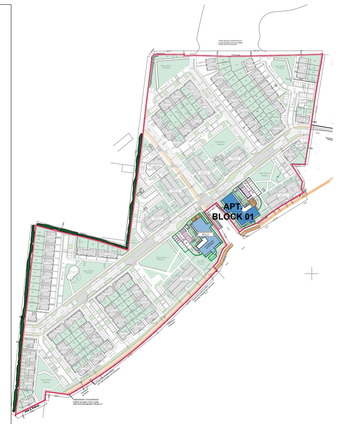

N
KEY PLAN
NTS

NOTES:

SITE BOUNDARY

GRANTED AS PER PLANNING APPLICATION REG. REF. SH305196

DATE	REV	ISSUED FOR	BY

CDP Architecture
Designers - Planning - Interiors - Project Management
4, The Mall, Main Street, Lucan Village, Co. Dublin, K78 V9R0
T: 01 6214498
E: info@cdparchitecture.ie
W: www.cdp-architecture.com

CLIENT	KINGSCROFT DEVELOPMENTS LIMITED
PROJECT DETAILS	PROPOSED MODIFICATION TO RESIDENTIAL DEVELOPMENT AT JAMESTOWN, RATOATH, CO. MEATH
DRAWING TITLE	AS GRANTED GROUND FLOOR PLAN - APARTMENT BLOCK 1
PURPOSE	PLANNING

DRAWN BY	REVIEWED BY		
MC/MW	VR		
SCALE	SHEET SIZE	DATE	
1:100	A1	OCT 2025	
JOB NUMBER	PURPOSE NO.	DRAWING NO.	REVISION
2023_084	B1.3.1	201	