


N

PROPOSED BASEMENT FLOOR PLAN
SCALE 1:100

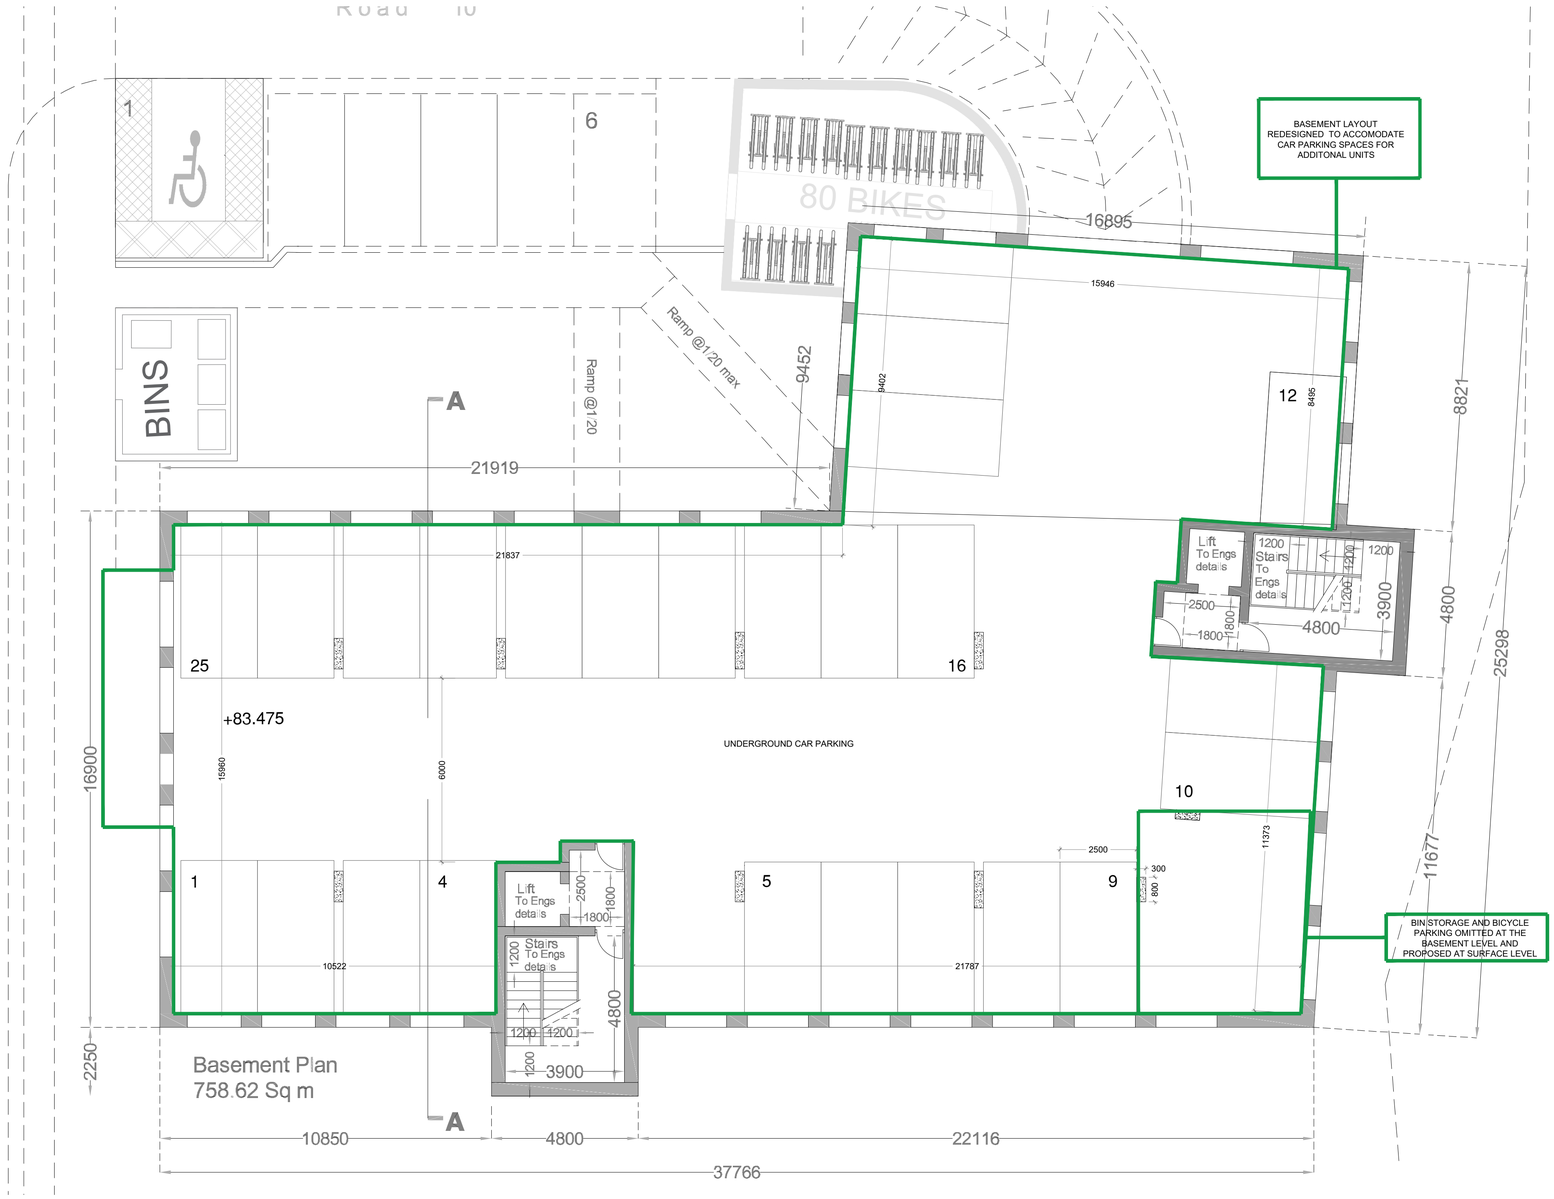

N

KEY PLAN
NTS

NOTES:

SITE BOUNDARY

PROPOSED AMENDEMENT

PROPOSED AMENDMENT TO
APPLICATION REG. REF. SH305196

DATE	REV	ISSUED FOR	BY

CDP Architecture
Designers - Planning - Interiors - Project Management
4, The Mall, Main Street,
Lucan Village, Co. Dublin,
K78 V9R6
T: 01 6214498
E: info@cdparchitecture.ie
W: www.cdp-architecture.com

CLIENT
KINGSCROFT DEVELOPMENTS LIMITED

PROJECT DETAILS
PROPOSED MODIFICATION TO
RESIDENTIAL DEVELOPMENT AT
JAMESTOWN, RATOATH, CO. MEATH

DRAWING TITLE
PROPOSED BASEMENT FLOOR PLAN -
APARTMENT BLOCK 1

PURPOSE
PLANNING

DRAWN BY	REVIEWED BY		
MC/MW	VR		
SCALE	**SHEET SIZE**	**DATE**	
1:100	A1	OCT 2025	
JOB NUMBER	**PURPOSE NO.**	**DRAWING NO.**	**REVISION**
2023_084	B1.3.1	210	