


N

PROPOSED FOURTH FLOOR PLAN
SCALE 1:100

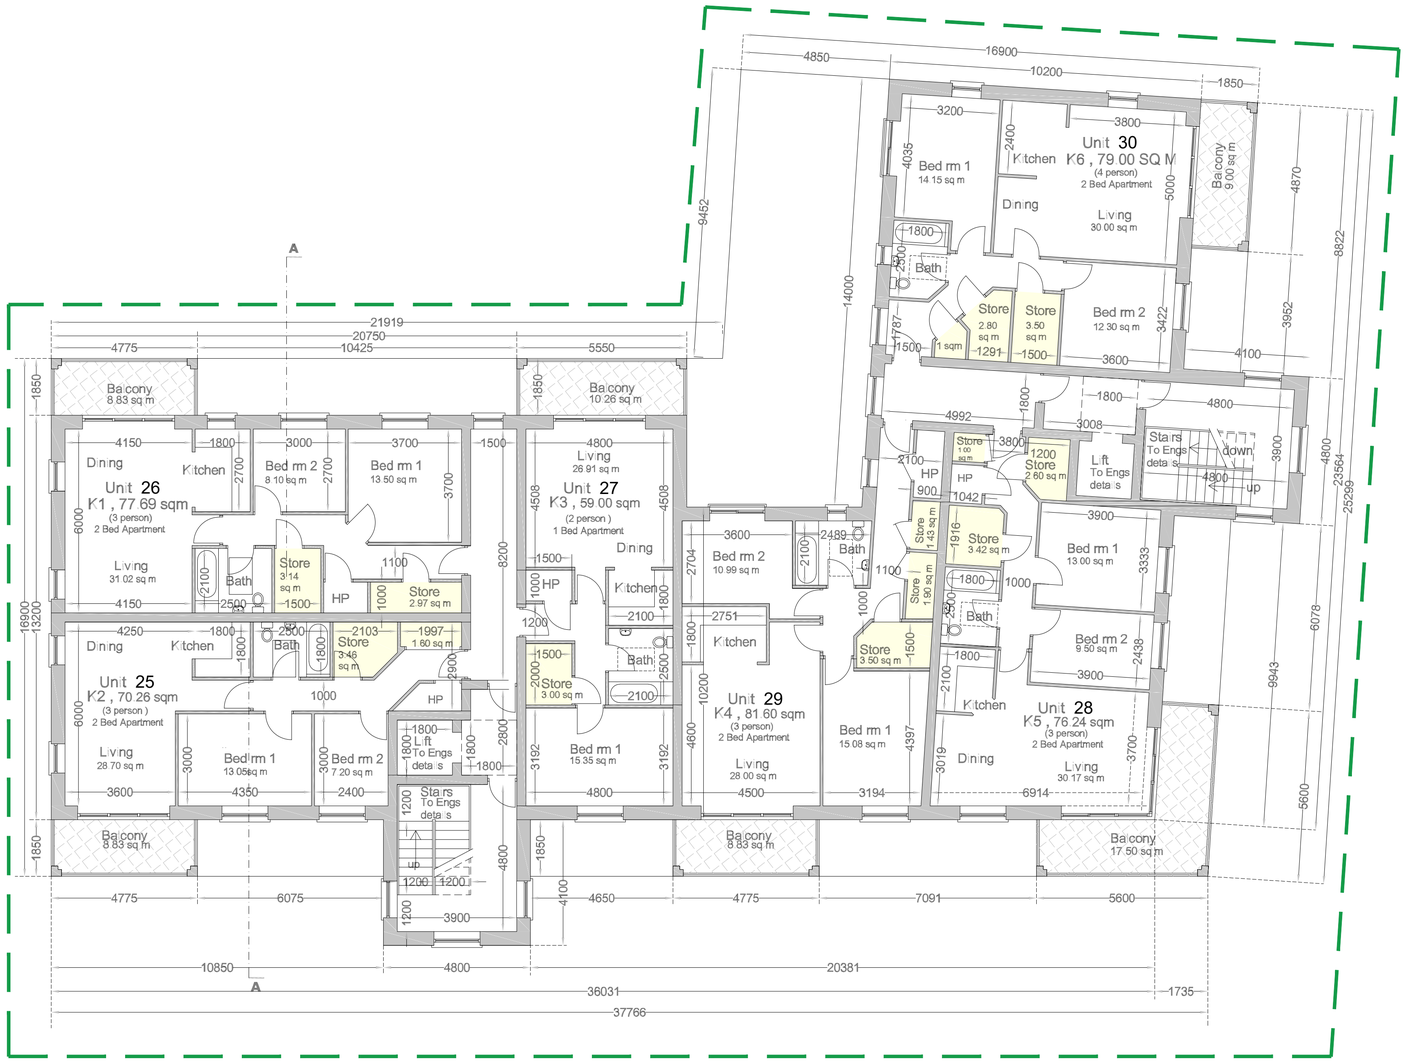

N

KEY PLAN
NTS

NOTES:

SITE BOUNDARY

PROPOSED AMENDEMENT

PROPOSED AMENDMENT TO APPLICATION REG. REF. SH305196

DATE	REV	ISSUED FOR	BY

CDP Architecture
Designers - Planning - Interiors - Project Management

4, The Mall, Main Street,
Lucan Village, Co. Dublin,
K78 V9R6

T: 01 6214498
E: info@cdparchitecture.ie
W: www.cdp-architecture.com

CLIENT
KINGSCROFT DEVELOPMENTS LIMITED

PROJECT DETAILS
PROPOSED MODIFICATION TO RESIDENTIAL DEVELOPMENT AT JAMESTOWN, RATOATH, CO. MEATH

DRAWING TITLE
PROPOSED FOURTH FLOOR PLAN - APARTMENT BLOCK 1

PURPOSE
PLANNING

DRAWN BY	REVIEWED BY
MC/MW	VR

SCALE	SHEET SIZE	DATE
1:100	A1	OCT 2025

JOB NUMBER	PURPOSE NO.	DRAWING NO.	REVISION
2023_084	B1.3.1	215	