

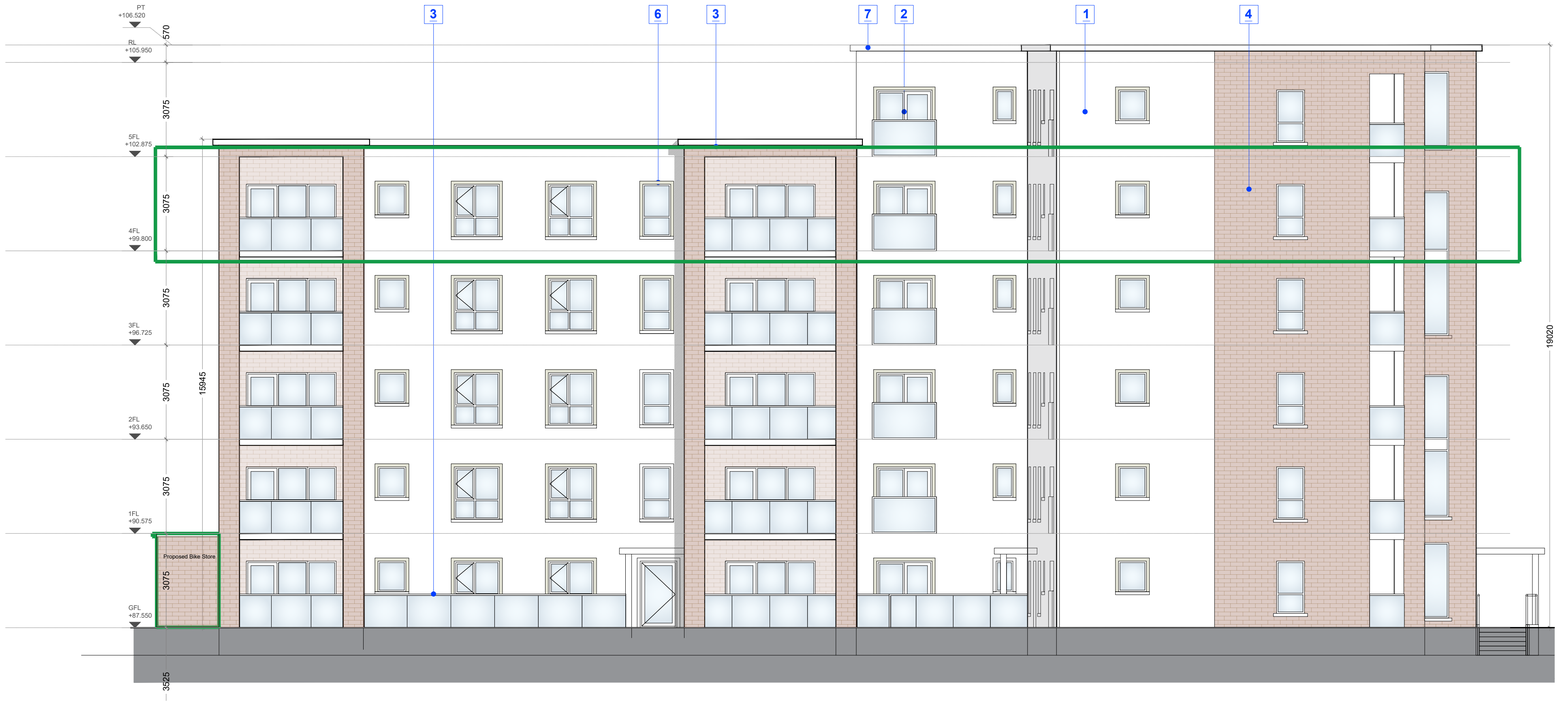


PROPOSED SOUTH WEST ELEVATION A-A
SCALE 1:100

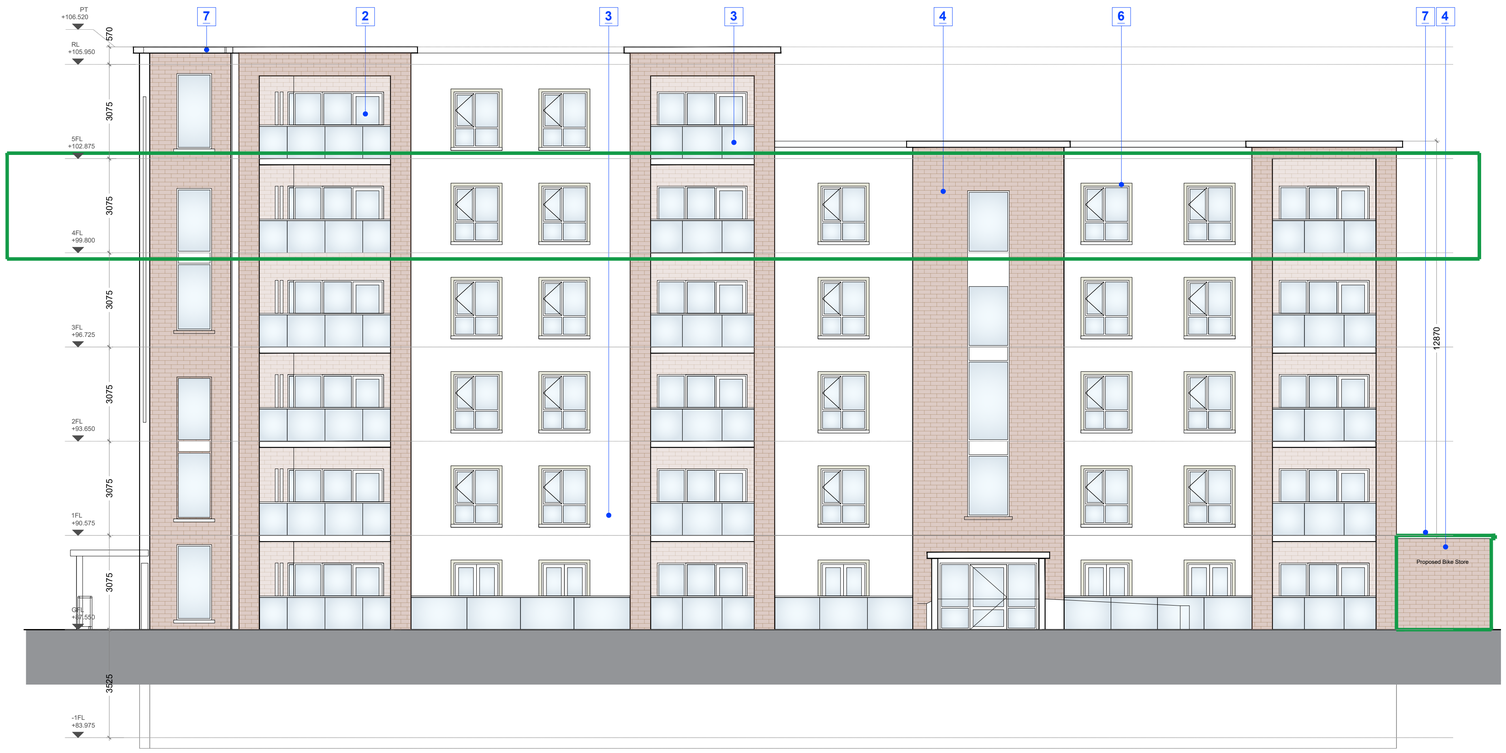

PROPOSED NORTH EAST ELEVATION C-C
SCALE 1:100

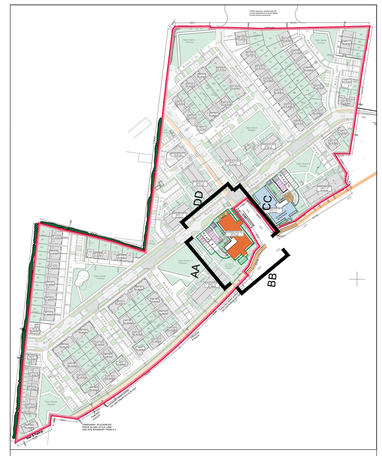

N

KEY PLAN
Scale : NTS

SITE BOUNDARY

PROPOSED AMENDMENT

LEGEND

1 PLASTER RENDER
PLASTER SMOOTH WHITE RENDER FINISH

2 WINDOWS / DOORS
PROPOSED uPVC DOUBLE GLAZED
WINDOW RAL COLOR 9017

3 BALUSTRADE
GLAZED

4 BRICK 1
MULTI-COLOUR RED BRICK

5 FRONT ENTRANCE DOOR
ALUMINIUM FRAME COLOUR 9017

6 PLASTER RENDER
PLASTER RENDER WITH SMOOTH FINISH TO MATCH BAUMIT 0019

7 PARAPET
CONCRETE PARAPET

PROPOSED AMENDMENT TO APPLICATION REG. REF. SH305196

REV	DATE	DRN	NOTES

DO NOT SCALE FROM THIS DRAWING. USE FIGURED DIMENSIONS IN ALL CASES.
VERIFY DIMENSIONS ON SITE AND REPORT ANY DISCREPANCIES TO THE ARCHITECTS IMMEDIATELY.
THIS DRAWING TO BE READ IN CONJUNCTION WITH THE ARCHITECTS SPECIFICATION.
THIS DRAWING IS COPYRIGHT AND MAY ONLY BE REPRODUCED WITH THE ARCHITECTS PERMISSION.

CDP Architecture
Designers - Planning - Interiors - Project Management
4, The Mall, Main Street,
Lucan Village, Co. Dublin,
K78 V9R6
T: 01 6214498
E: info@cdparchitecture.ie
W: www.cdp-architecture.com

PLANNING

JOB
DEVELOPMENT AT JAMESTOWN
RATOATH,CO.MEATH

DATE
DEC 2025

DRN
CM

CLIENT
KINGSCROFT DEVELOPMENTS LIMITED

SCALE
1:100 @ A1

DRAWING TITLE
PROPOSED SOUTH WEST & NORTH EAST ELEVATION
APARTMENT BLOCK 2

JOB NUMBER	DRAWING NUMBER	REVISION
2023_084	B2.3.1.302	