
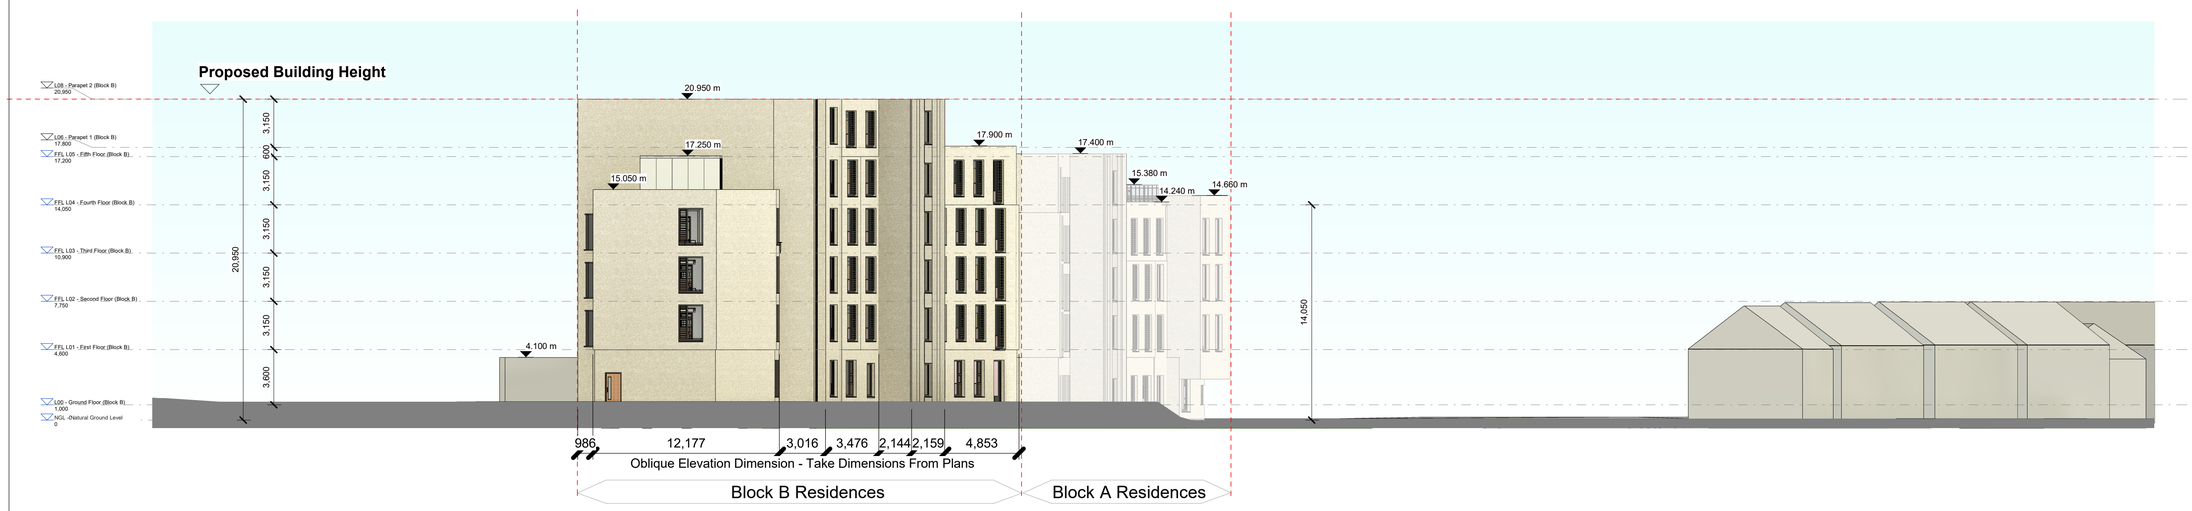


North Elevation

1:200

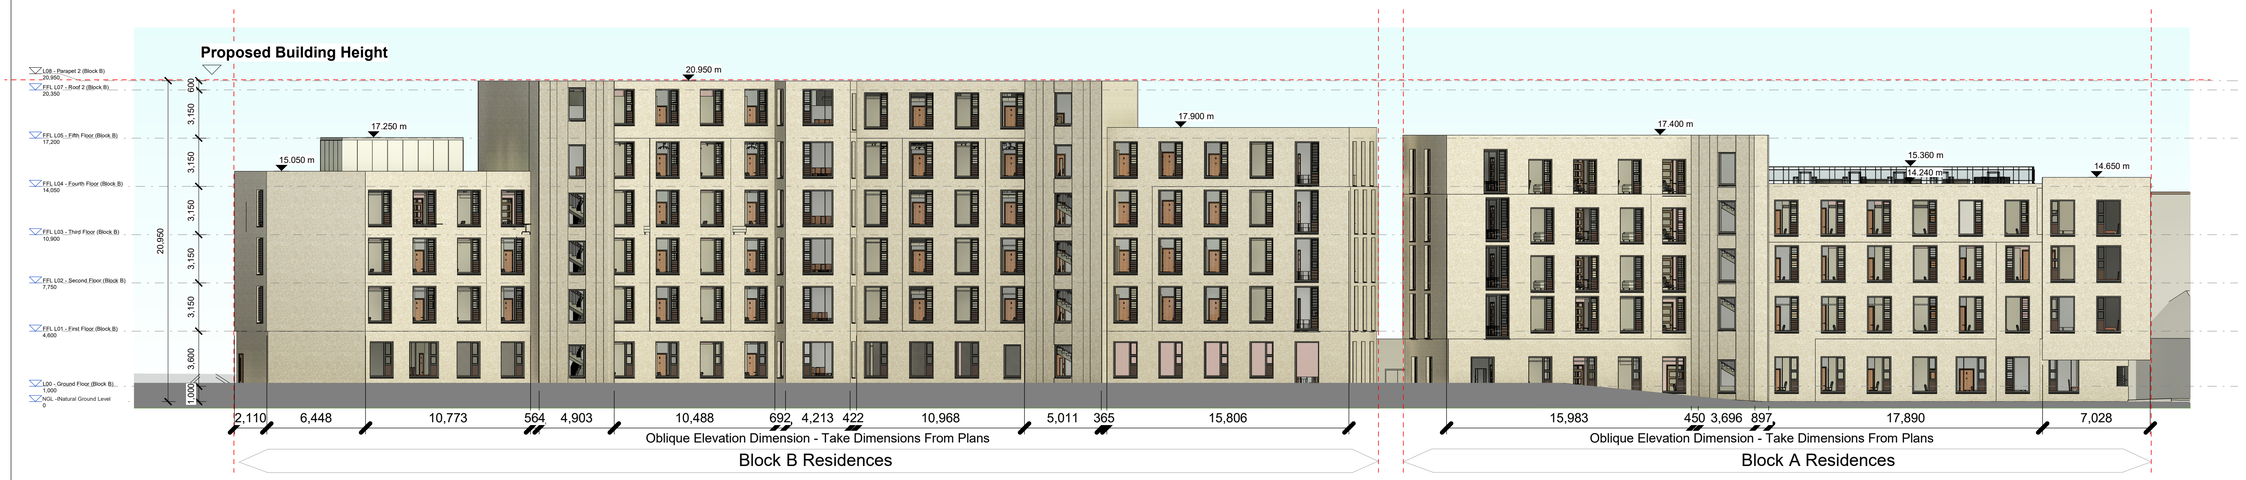

West Elevation

1:200

Notes:

- Do not scale from this drawing. Use figured dimensions in all cases.
- Verify dimensions on site and report any discrepancies to the Architect immediately.
- This drawing to be read in conjunction with the Architect's Specification.
- © This drawing is copyright and may only be reproduced with the written permission.

Drawing Notes:

Rev.	Date	Drwn	Details of Issue / Revision

Issues & Revisions

reddy a+u

W: www.reddyarchitecture.com
E: info@reddyarchitecture.com

Client Details:
Grant Thornton

Project Details:
Student Residence Fassaugh Avenue Cabra, Dublin

Drawing Title:
Proposed Elevations 2

Job No.	Sheet Size:	Scale@A
P25-035D	A0_Portrait	1 : 200
Issue Date:	Drawn By:	Reviewed By:
07/11/2025	AC	PM

Status: **P0** Purpose of Issue: **Stage 3 - Planning Application**

Project - System - Spatial Zone - Level - Type - Originator - Role - Number: **FAC-02-XX-XXX-DR-RAU-AR-2002**

Revision:

© Copyright Reddy Architecture & Urbanism