

1.0 East Elevation - Permitted

SCALE: 1 : 200



2.0 North Elevation - Permitted

SCALE: 1 : 200



3.0 South Elevation - Permitted

SCALE: 1 : 200



4.0 West Elevation - Permitted

SCALE: 1 : 200

Note: LRD permitted under ABP Ref.: 317438-23 / DCC Reg. Ref. LRD6009/23-S3

PLANNING AMENDMENT LEGEND

Areas subject to LRD Amendment

Copyright. All Rights Reserved.
This work is copyright and cannot be produced or copied in any form or by any means (graphic, electronic or mechanical including photocopying) without the written permission of the originator. Any license, express or implied, to use this document for any purpose whatsoever is restricted to the terms of the agreement or implied agreement between the originator and the instructing party.


Levels and contours are relative to an Ordnance Survey Datum

Figured dimensions in millimetres.

All drawings are to be read in conjunction with Architectural Specification.

NOTES:

KEY PLAN

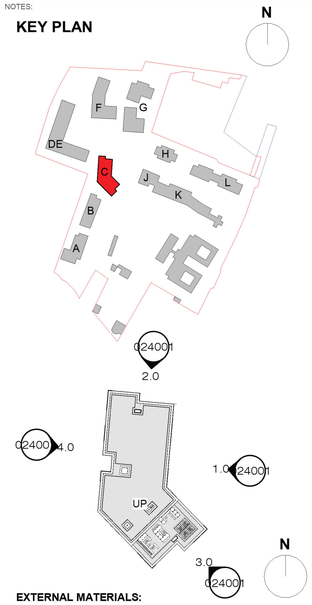

EXTERNAL MATERIALS:

1	RAL 7022
2	Linear Ribbed Metal Clad Insulated Rainscreen with RAL finish
3	Linear Ribbed Metal Screen with RAL finish
4	Alu-Clad Windows with RAL 7022 PPC Frames
5	RAL 7022 PPC Louvred Metal Doors
6	Clear Glass Screens with RAL 7022 Metal Frames
7	Clear Glass Ballustrades
10	Bin Store - Galvanised Steel Bars with Sedum Roof
11	Bike Store - Timber Slats
12	Glazed Screens

REVISION SCHEDULE

NO.	DATE	ISSUED BY	DESCRIPTION
P01	21/10/2022	PB	LRD Pre-App
P02	03/03/2023	PB	LRD Application
P03	16/01/2026	LS	LRD Amendment Application

PROJECT

LRD Amenment App (Blocks C, DE, L and J) at St. Vincents Hospital Fairview

PROJECT ADDRESS

St.Vincent's Hospital,
Fairview, Dublin 3

CLIENT

Richmond Village Development Co. Ltd.

PROJECT TEAM

STW Scott Tallon Walker ARCHITECTS
19 Merrion Square, Dublin 2, Ireland
Tel: +353 (0)1 669 3000
Email: mail@stwarchitects.com
Web: www.stwarchitects.com

DRAWING

Block C Permitted Elevations

SCALE @A1: 1:200	ISSUED: 16/01/26
DRAWN BY: MJ	CHECKED BY: PB
PROJECT NO.: 20006	PROJECT ARCHITECT: PAUL BARRY
DRAWING NO.: **SVRD-STW-C-ZZ-DR-A-024001**	REVISION: **P03**