
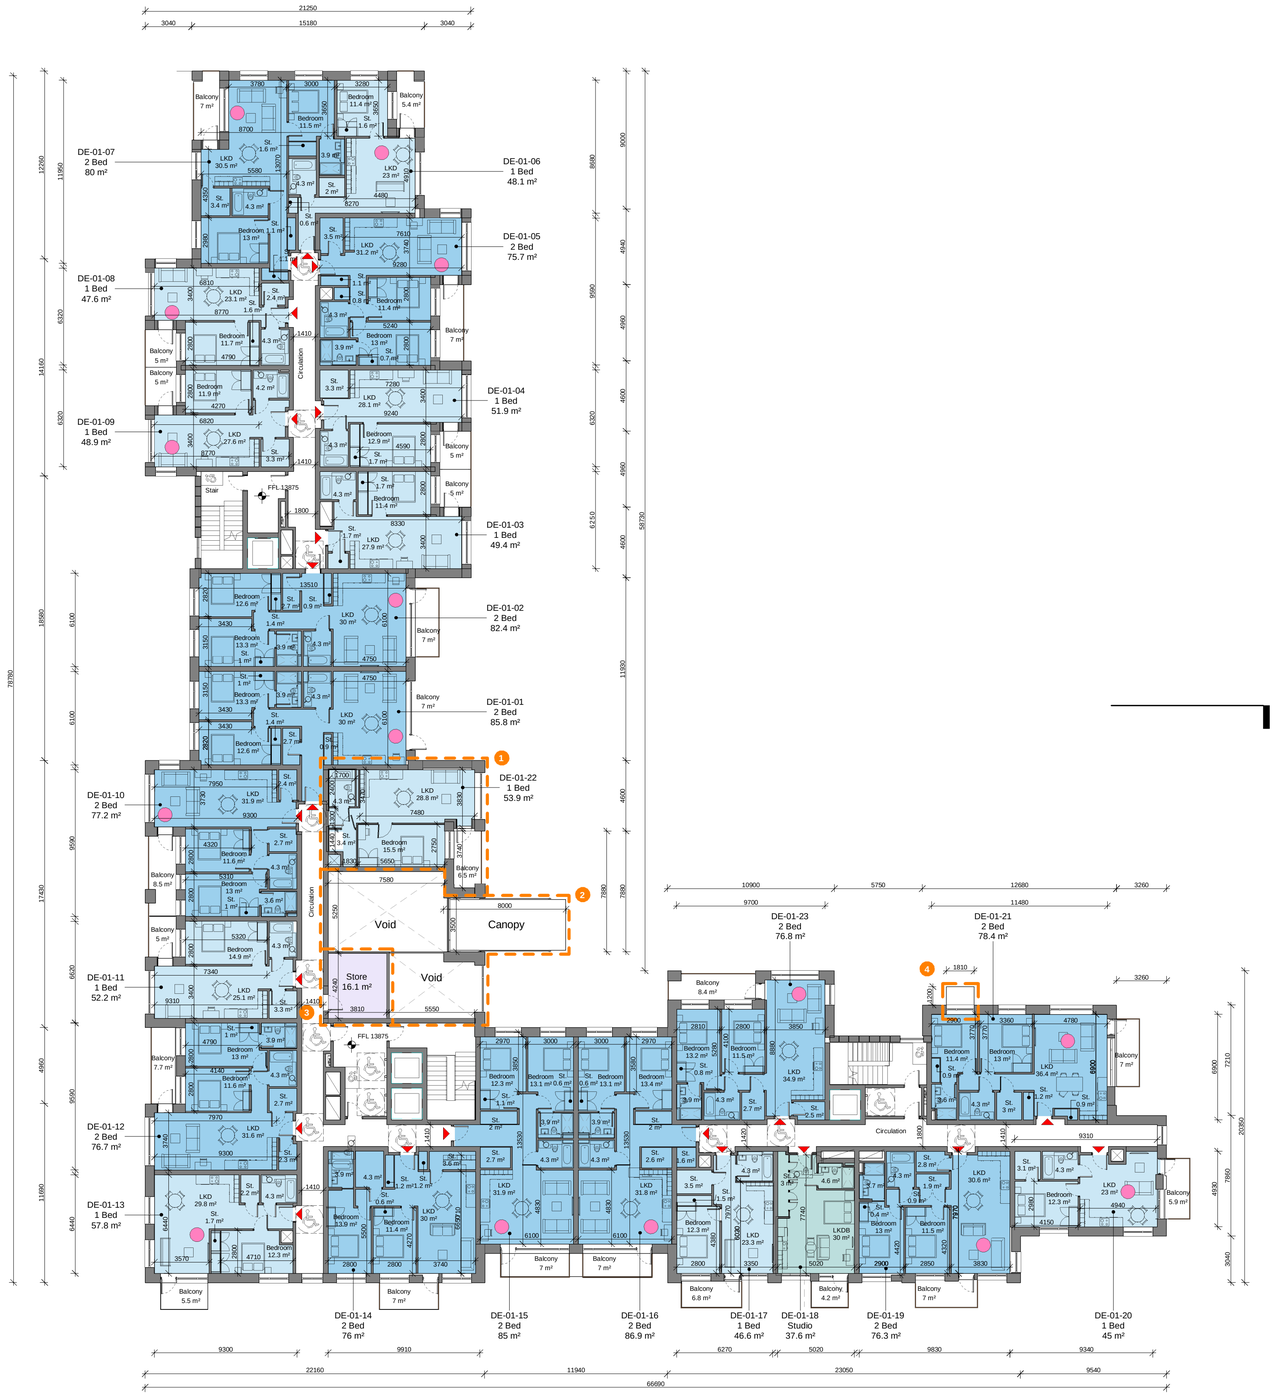


1 BLOCK DE LEVEL 01 - PROPOSED

SCALE: 1 : 200

KEY PLAN

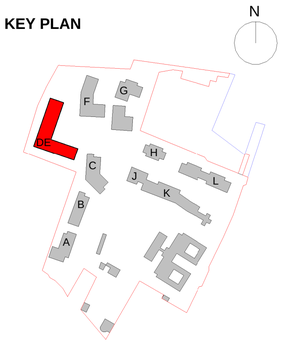

PLANNING AMENDMENT LEGEND

Areas subject to LRD Amendment

1. Proposed New 1-Bed Apartment
2. Amended Double Height Void and Canopy
3. New Store
4. New Canopy

Copyright. All Rights Reserved.
This work is copyright and cannot be produced or copied in any form or by any means (graphic, electronic or mechanical including photocopying) without the written permission of the originator. Any license, express or implied, to use this document for any purpose whatsoever is restricted to the terms of the agreement or implied agreement between the originator and the instructing party.

Levels and contours are relative to an Ordnance Survey Datum

Figured dimensions in millimetres.

All drawings are to be read in conjunction with Architectural Specification.

NOTES:

LEGEND:

DENOTES DUAL ASPECT APARTMENT

- Studio
- 1 Bed
- 2 Bed
- 2 Bed 3p
- 3 Bed
- Circulation
- Cleaner's Store
- Communal Roof area
- Entrance Lobby
- Management Suite
- Store

NOTES.

WALLS

Wall thicknesses are indicated as below:-

External walls - 600mm construction
Internal compartment walls - 315mm construction
Internal apartment partitions - 125mm construction

SCALE BAR 1:200
0M 1 2 4 6 8M

REVISION SCHEDULE

NO.	DATE	ISSUED BY	DESCRIPTION
P01	16/01/26	LS	LRD Amendment App

PROJECT

LRD Amendment App (Blocks C, DE, L and J) at St. Vincents Hospital Fairview

PROJECT ADDRESS

St.Vincent's Hospital, Fairview, Dublin 3

CLIENT

Richmond Village Development Co. Ltd.

PROJECT TEAM

STW Scott Tallon Walker ARCHITECTS
19 Merrion Square, Dublin 2, Ireland
Tel: +353 (0)1 669 3000
Email: mail@stwarchitects.com
Web: www.stwarchitects.com

DRAWING

Block DE Proposed First Floor Plan

SCALE @A1	ISSUED:
1:200	16/01/26
DRAWN BY:	CHECKED BY:
SJM	PB
PROJECT NO.	PROJECT ARCHITECT:
20006	PAUL BARRY
DRAWING NO.	REVISION
SVRD-STW-DE-06-DR-A-022202	P01