Copyright. All Rights Reserved.
This work is copyright and cannot be produced or copied in any form or by any means (graphic, electronic or mechanical including photocopying) without the written permission of the originator. Any license, express or implied, to use this document for any purpose whatsoever is restricted to the terms of the agreement or implied agreement between the originator and the instructing party.

Levels and contours are relative to an Ordnance Survey Datum

Figured dimensions in millimetres.


All drawings are to be read in conjunction with Architectural Specification.

NOTES:


PLANNING AMENDMENT LEGEND


Areas subject to LRD Amendment

1 New Entrance with Canopy
2 Brise Soleil omitted, South and East Elevation Amended
3 New Entrance with Canopy
4 Minor changes to the elevation

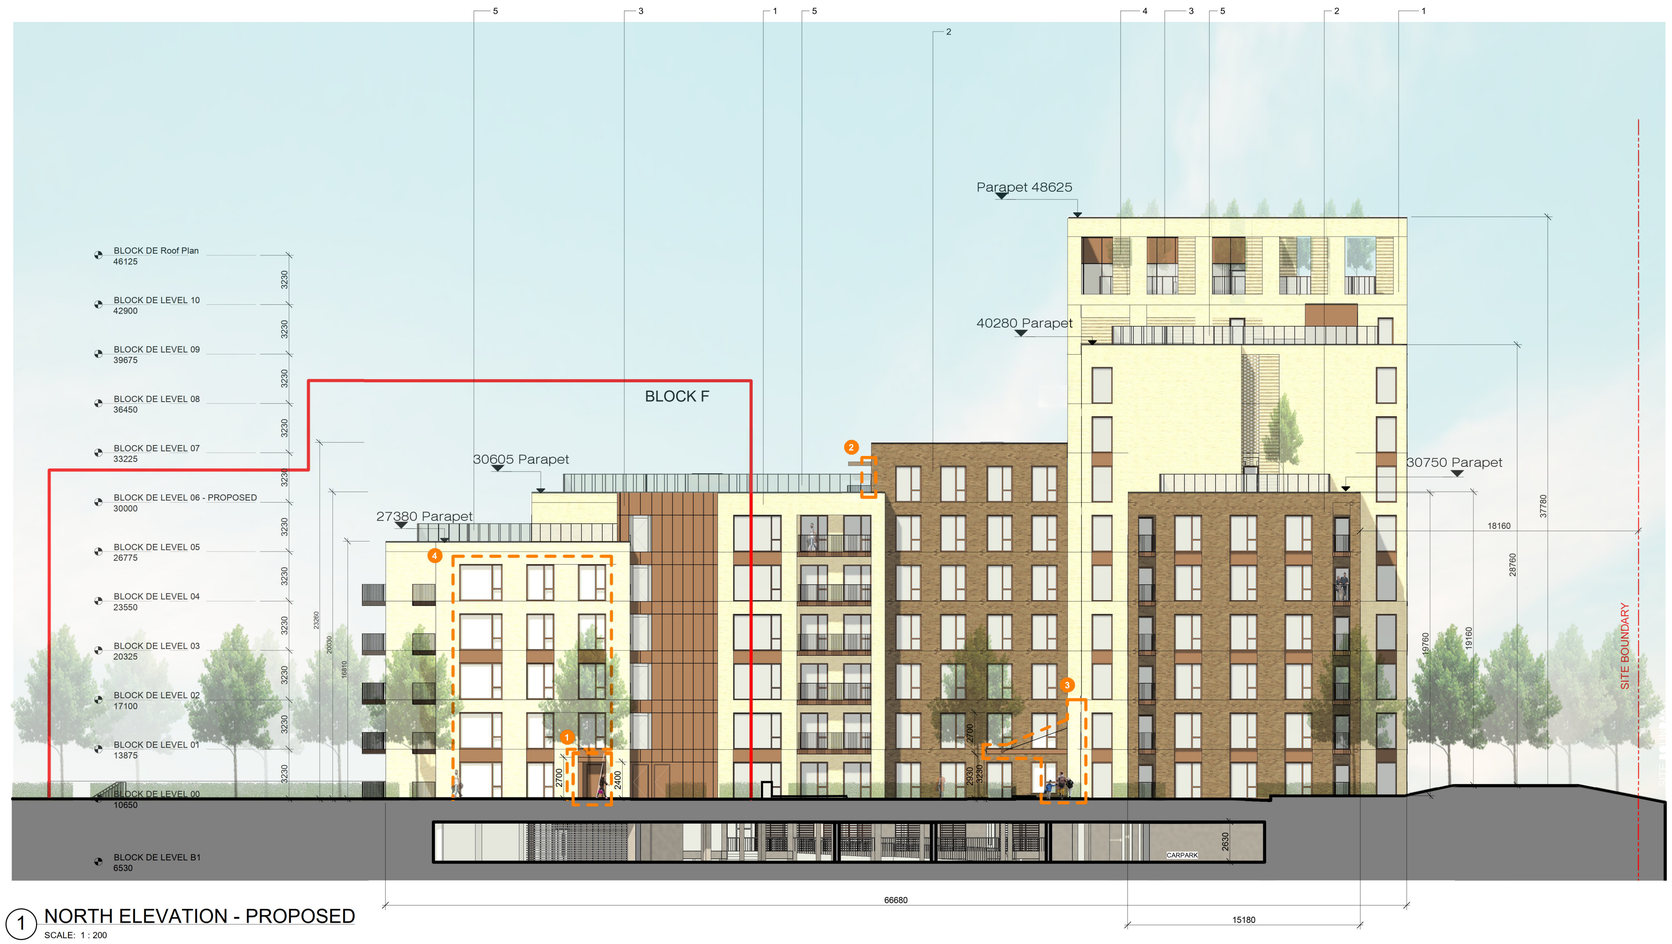

1 NORTH ELEVATION - PROPOSED
SCALE: 1 : 200

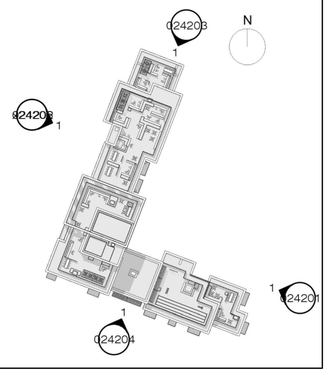

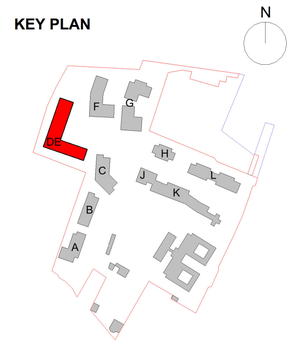

EXTERNAL MATERIALS:

1	Light Buff Brick
2	Dark Buff Brick
3	Bronze RAL Metal
4	Textured Brick
5	Glass Screen
10	Bin Store - Galvanised Steel Bars
11	Bike Store - Timber Slats

BIODIVERSITY ENHANCEMENT (See Landscape Design Statement- 3.10 Landscape Design Strategies : Biodiversity Enhancements for further details)

- Swift Box
- Bat Box
- Wooden Bird Box
- Pollinator Nesting Box

REVISION SCHEDULE

NO.	DATE	ISSUED BY	DESCRIPTION
P01	16/01/26	LS	LRD Amendment App

PROJECT

LRD Amendment App (Blocks C, DE, L and J) at St. Vincents Hospital Fairview

PROJECT ADDRESS

St.Vincent's Hospital, Fairview, Dublin 3

CLIENT

St. Vincent's Hospital Fairview

PROJECT TEAM

STW Scott Tallon Walker ARCHITECTS
19 Merrion Square, Dublin 2, Ireland
Tel: +353 (0)1 669 3000
Email: mail@stwarchitects.com
Web: www.stwarchitects.com

DRAWING

Block DE Proposed North Elevation

SCALE @A1: 1:200	ISSUED: 16/01/26
DRAWN BY: MJ	CHECKED BY: Checker
PROJECT NO.: 20006	PROJECT ARCHITECT: PAUL BARRY
DRAWING NO.: **SVRD-STW-DE-ZZ-DR-A-024203**	REVISION: **P01**