


01 North Elevation - Proposed SCALE 1:200




02 South Elevation - Proposed SCALE 1:200
St Teresa's

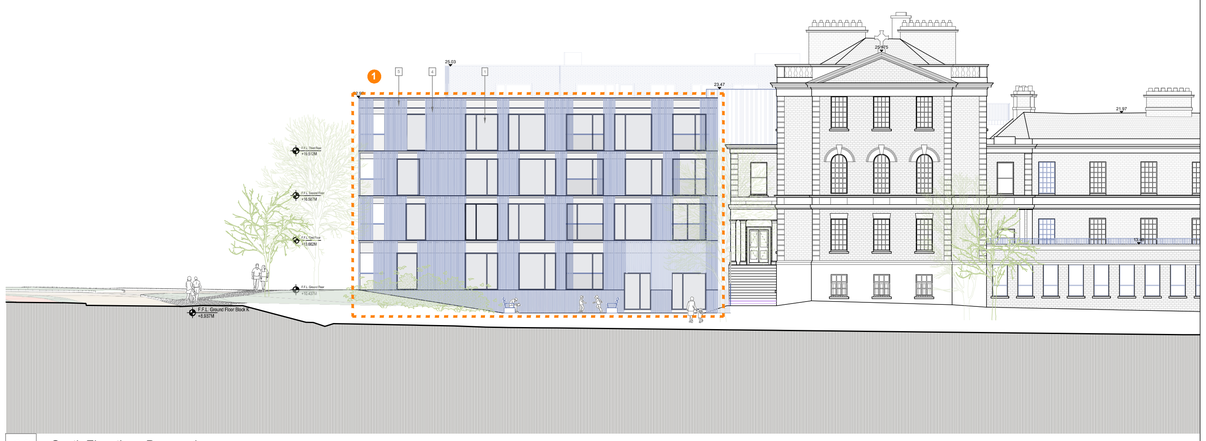


03 East Elevation - Proposed SCALE 1:200

Note: Block J not visible in this view

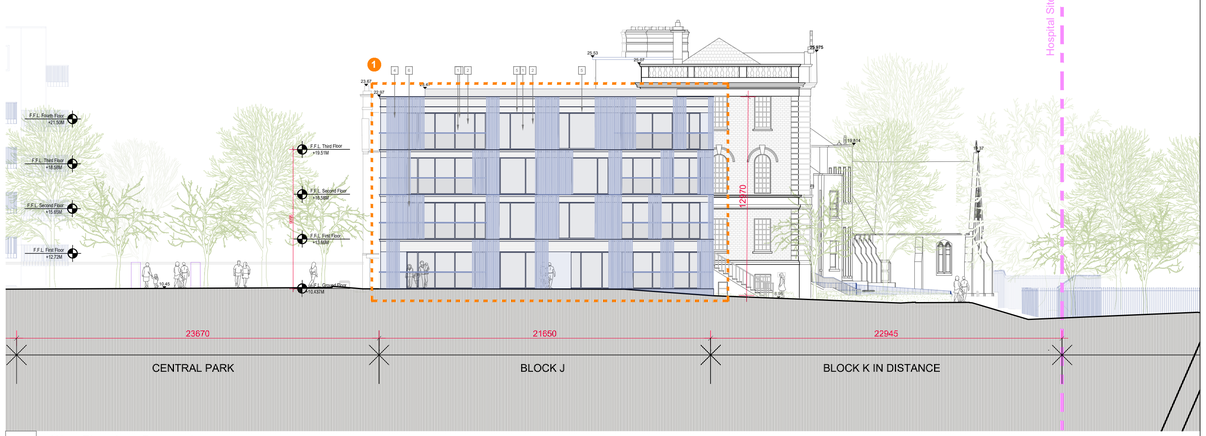

04 West Elevation - Proposed SCALE 1:200

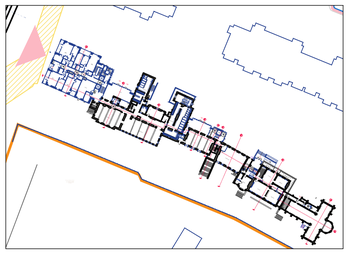

Key Plan

PLANNING AMENDMENT LEGEND

Areas subject to LRD Amendment

1 Permitted elevations altered to accommodate proposed layouts

LEGEND

- Existing Building
- Proposed Demolition
- Proposed New Build
- Hatch Historic Fabric Intervention - To Be Repurposed Elsewhere On Site

External Materials:

1. Clear Glass
2. Metal Frame RAL 7022
3. Fritted Glass
4. Vertical Bronze Coloured Ribs in Front of Glazed Elements.
5. Metal Clad Insulated Panel With RAL Finish
6. Metal Clad Panel With RAL 7022 Finish



Key Plan

NOTES

GENERAL DRAWING NOTE:

1. THIS DRAWING IS INTENDED FOR PLANNING PURPOSES ONLY.
2. THIS DRAWING IS INTENDED TO BE READ IN CONJUNCTION WITH THE FOLLOWING DOCUMENTATION:
   - THE 'PROPOSED' DRAWING SERIES
   - THE 'SCHEDULE OF WORKS'
   - THE 'CONSERVATION REPORT'
   - THE 'PLANNING DESIGN STATEMENT'
3. PLEASE REFER TO THE 'SCHEDULE OF WORKS' DOCUMENT FOR SCOPE OF WORKS ASSOCIATED WITH ALL LOCATION SPECIFIC TAGS ON THIS DRAWING.
4. DO NOT SCALE FROM DRAWINGS - REFER TO FIGURED DIMENSIONS ONLY. ALL DISCREPANCIES OR INCONSISTENCIES ARE TO BE REPORTED IMMEDIATELY TO THE ARCHITECT.
5. ALL RETAINED EXISTING WINDOWS TO BE REPAIRED AND REDECORATED IN ACCORDANCE WITH THE ARCHITECT'S SPECIFICATIONS AND CONSERVATION REPORT.

REVISION SCHEDULE

NO.	DATE	ISSUED BY	DESCRIPTION
P01	16/01/2026	LS	LRD Amendment App

Copyright. All Rights Reserved.
This work is copyright and cannot be produced or copied in any form or by any means (graphic, electronic or mechanical including photocopying) without the written permission of the originator. Any license, express or implied, to use this document for any purpose whatsoever is restricted to the terms of the agreement or implied agreement between the originator and the instructing party.

Levels and contours are relative to an Ordnance Survey Datum

Figured dimensions in millimetres.

All drawings are to be read in conjunction with Architectural Specification.

NOTES:

PROJECT

LRD Amendment App (Blocks C, DE, L and J) at St. Vincents Hospital Fairview

CLIENT

Richmond Village Development Co. Ltd.

PROJECT TEAM

STW Scott Tallon Walker ARCHITECTS
19 Merrion Square, Dublin 2, Ireland
Tel: +353 (0)1 669 3000
Email: mail@stwarchitects.com
Web: www.stwarchitects.com

PROJECT ADDRESS:

St. Vincent's Hospital, Fairview, Dublin 3

DRAWING

Block JK Proposed Elevations

ISSUED: 16/01/2026

DRAWN BY:	CHECKED BY:
Aprar Elawad	Paul Barry
PROJECT NO.	PROJECT ARCHITECT:
20006	Ronan Phelan
DRAWING NO.	SCALE @A1 / REVISION
SVRD-STW-JK-ZZ-DR-A-024204	1:200 / P01

21/01/2026 09:52:49 SVRD-STW-JK-ZZ-DR-A-024204.dwg