


2 NORTH ELEVATION - PROPOSED

SCALE: 1 : 200

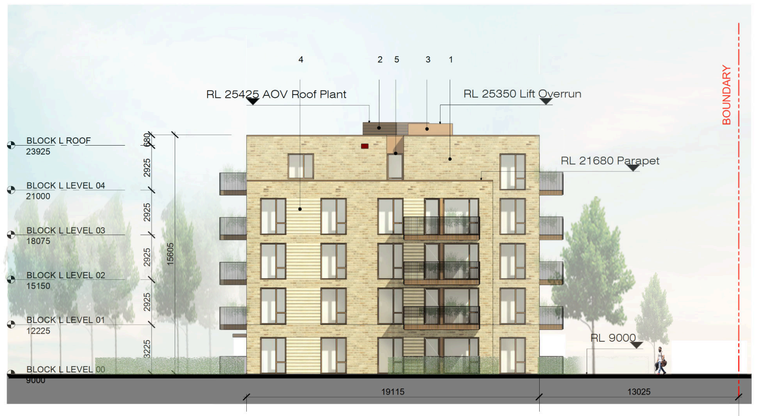

1 EAST ELEVATION - PROPOSED

SCALE: 1 : 200



4 WEST ELEVATION - PROPOSED

SCALE: 1 : 200



3 SOUTH ELEVATION - PROPOSED

SCALE: 1 : 200

PLANNING AMENDMENT LEGEND

Areas subject to LRD Amendment

1. New Balconies and Openings for proposed 1 Bed Unit
2. New Balconies and Openings for proposed 1 Bed Unit
3. New Balconies and Openings for proposed 2 x Studios
4. New Balconies and Openings for proposed 2 x Studios
5. New Balconies and Openings for proposed units
6. Minor revisions to facade and balconies
7. New Fire Escape Doors from Stairwell

Copyright. All Rights Reserved.
This work is copyright and cannot be produced or copied in any form or by any means (graphic, electronic or mechanical including photocopying) without the written permission of the originator. Any license, express or implied, to use this document for any purpose whatsoever is restricted to the terms of the agreement or implied agreement between the originator and the instructing party.

Levels and contours are relative to an Ordnance Survey Datum


Figured dimensions in millimetres.

All drawings are to be read in conjunction with Architectural Specification.

NOTES:

KEY PLAN



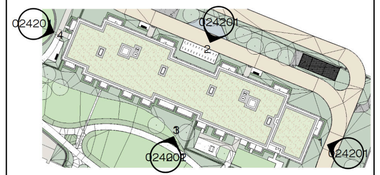

EXTERNAL MATERIALS:

1	Light Buff Brick
2	Bronze RAL Metal Louvres
3	Bronze RAL Metal
4	Textured Light Buff Brick
5	Bronze RAL Alu-clad Windows
10	Bin Store - Galvanised Steel Bars with Sedum Roof
11	Bin Store - Timber Slats

BIODIVERSITY ENHANCEMENT (See Landscape Design Statement- 3.10 Landscape Design Strategies : Biodiversity Enhancements for further details)

- Swift Box
- Bat Box
- Wooden Bird Box
- Pollinator Nesting Box

REVISION SCHEDULE

NO.	DATE	ISSUED BY	DESCRIPTION
P01	16/01/26	PB	LRD Amendment App

PROJECT

LRD Amendment App (Blocks C, DE, L and J) at St. Vincents Hospital Fairview

PROJECT ADDRESS

St.Vincent's Hospital,
Fairview, Dublin 3

CLIENT

Richmond Village Development Co.Ltd.

PROJECT TEAM

STW Scott Tallon Walker ARCHITECTS
19 Merrion Square, Dublin 2, Ireland
Tel: +353 (0)1 669 3000
Email: mail@stwarchitects.com
Web: www.stwarchitects.com

DRAWING

Block L Proposed Elevations

SCALE @A1: 1:200	ISSUED: 16/01/26
DRAWN BY: MJ	CHECKED BY: Checker
PROJECT NO.: 20006	PROJECT ARCHITECT: PAUL BARRY
DRAWING NO.: SVRD-STW-L-ZZ-DR-A-024201	REVISION: P01