GENERAL NOTES

DO NOT SCALE FROM DRAWINGS. WORK TO FIGURED DIMENSIONS ONLY. ARCHITECT TO BE NOTIFIED OF ANY DISCREPANCIES.

THIS DRAWING TO BE READ IN CONJUNCTION WITH ALL ARCHITECT'S DRAWINGS, SPECIFICATIONS CONSULTANT'S DESIGN TEAM DRAWINGS AND SPECIFICATIONS.

GENERAL NOTES

FOR SITE LEVELS AND FINISHED FLOOR LEVELS REFER TO CONSULTING ENGINEERS DRAWINGS

FOR PRIVATE OPEN SPACE (REAR GARDENS) SIZES AND DETAILED INFORMATION ON SPACE PROVISIONS WITHIN HOUSES REFER TO MCCROSSAN O'ROURKE MANNING ARCHITECTS DESIGN STATEMENT DOCUMENT

FOR FULL LANDSCAPE DESIGN INFORMATION ON PROVISIONS WITHIN THE PROPOSED DEVELOPMENT REFER TO LANDSCAPE ARCHITECTS MASTER PLAN & DESIGN RATIONALE DOCUMENT


O.S MAP REF: 3391-05

Reproduced under Licence No. CYAL50517977
Copyright Ordnance Survey Ireland.

0 10 20 30 40 50m

Scale Bar (metres) 1:500

	AREAS IN PRIVATE OWNERSHIP
	AREAS TO BE TAKEN IN CHARGE
	AREAS IN OMC OWNERSHIP

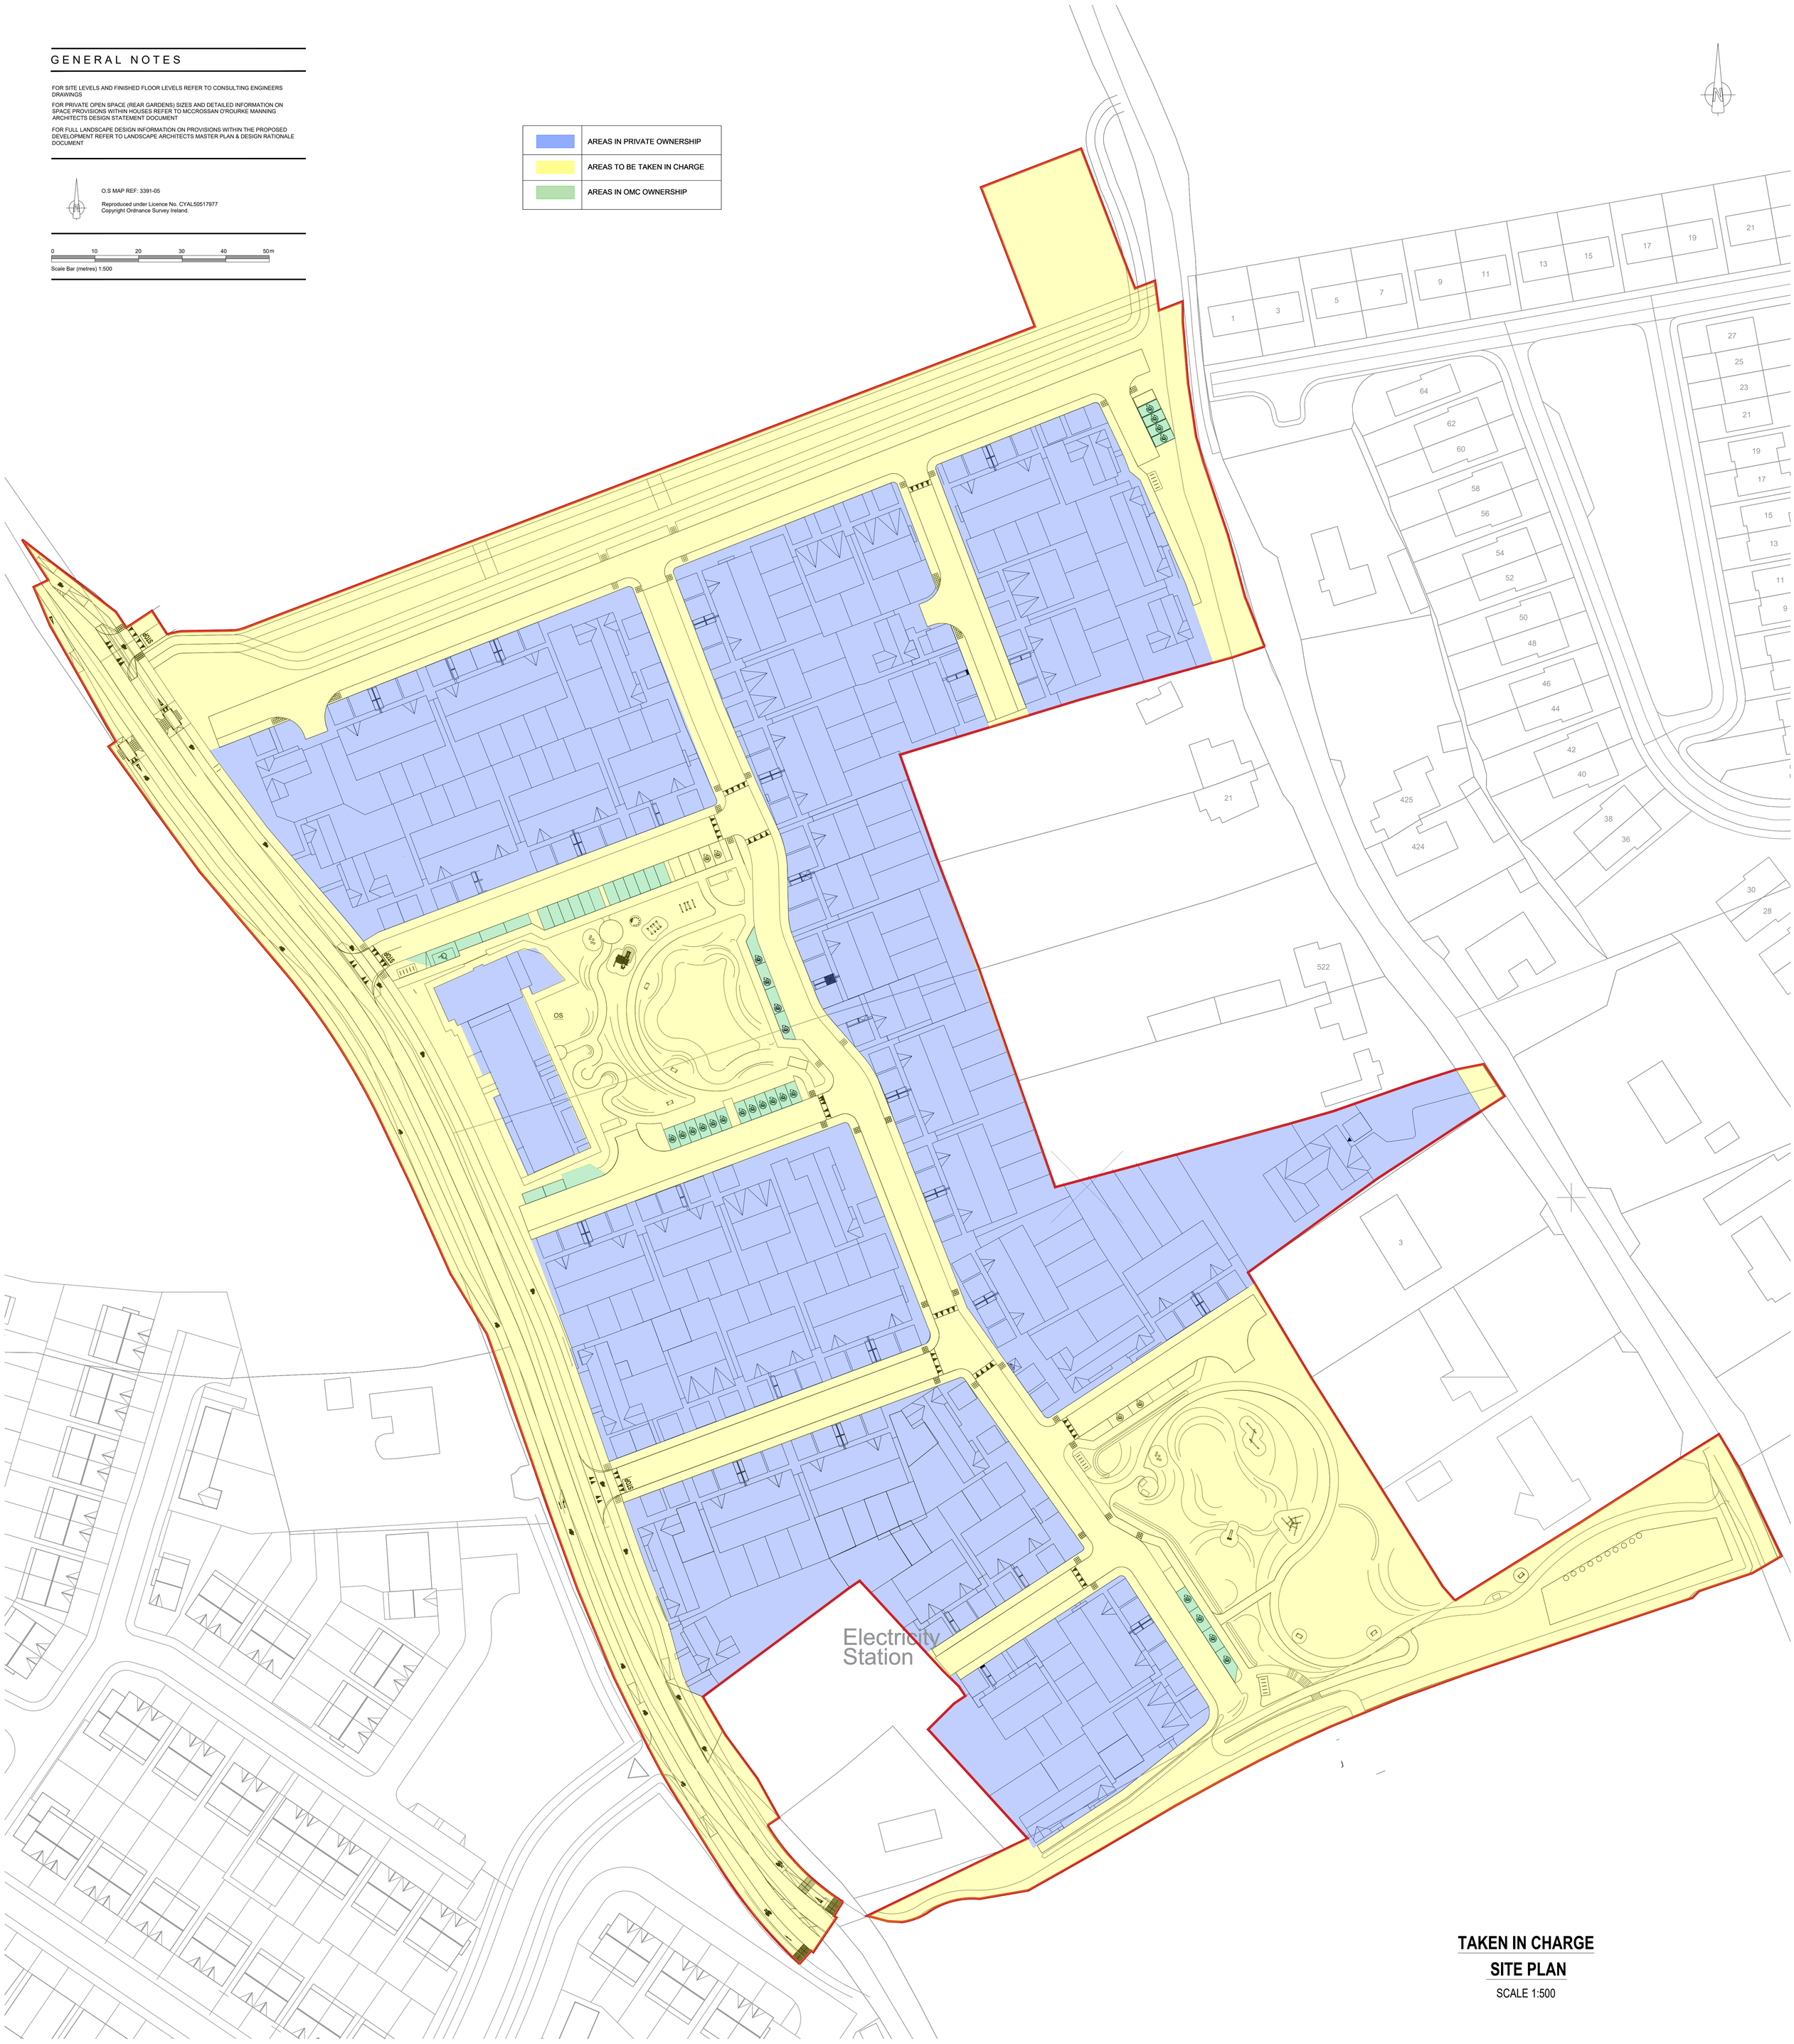

TAKEN IN CHARGE SITE PLAN

SCALE 1:500

REV.	DATE	DESCRIPTION	ISSUED BY
A	12.06.2026	Site layout plan updated for Further Information submission	CL
		Note: Where EV spaces proposed for visitor parking, EV infrastructure will be maintained by the management company. Location and type of chargers to be agreed at constriction stage.	

REVISIONS

FURTHER INFORMATION

CLIENT:
POUSTERLE LIMITED

PROJECT TITLE:
C2 LANDS SOUTHGREEN, KILDARE

DRAWING TITLE:
TAKEN IN CHARGE SITE PLAN

DRN BY:	CHK BY:	SCALE:	DATE:	REVISION:	JOB NO:
CL	CC	1:500	Mar' 26	A	25001

DRAWING NUMBER: SGK-MCORM-AR-00-DR-P4-ZZ-XX-1008

STATUS CODE: P4

MCORM ARCHITECTURE AND URBAN DESIGN
No.1 Grantham Street, Dublin 8
D08 A49Y Tel: +353 (01) 478 8700
Block 6, Central Business Park
Tullamore, County Offaly, R35 F6F8
Tel: +353 (057) 932 3867
E: arch@mcorm.com W: mcorm.com

Figured dimensions only to be used. This drawing is copyright of MCORM Ltd. All information is shared as per approved use in accordance with I.S NA:2021 to I.S. EN ISO 19650-2: 2018. If 'Status Code' above is empty, this information has been shared as Status Code S0 - Work in Progress (WIP) / Draft.