GENERAL NOTES

DO NOT SCALE FROM DRAWINGS. WORK TO FIGURED DIMENSIONS ONLY. ARCHITECT TO BE NOTIFIED OF ANY DISCREPANCIES.

THIS DRAWING TO BE READ IN CONJUNCTION WITH ALL ARCHITECT'S DRAWINGS, SPECIFICATIONS CONSULTANT'S DESIGN TEAM DRAWINGS AND SPECIFICATIONS.

GENERAL NOTES

FOR SITE LEVELS AND FINISHED FLOOR LEVELS REFER TO CONSULTING ENGINEERS DRAWINGS

FOR PRIVATE OPEN SPACE (REAR GARDENS) SIZES AND DETAILED INFORMATION ON SPACE PROVISIONS WITHIN HOUSES REFER TO MCCROSSAN O'ROURKE MANNING ARCHITECTS DESIGN STATEMENT DOCUMENT


FOR FULL LANDSCAPE DESIGN INFORMATION ON PROVISIONS WITHIN THE PROPOSED DEVELOPMENT REFER TO LANDSCAPE ARCHITECTS MASTER PLAN & DESIGN RATIONALE DOCUMENT

O.S MAP REF: 3391-05

Reproduced under Licence No. CYAL50517977
Copyright Ordnance Survey Ireland.

0 10 20 30 40 50m

Scale Bar (metres) 1:500

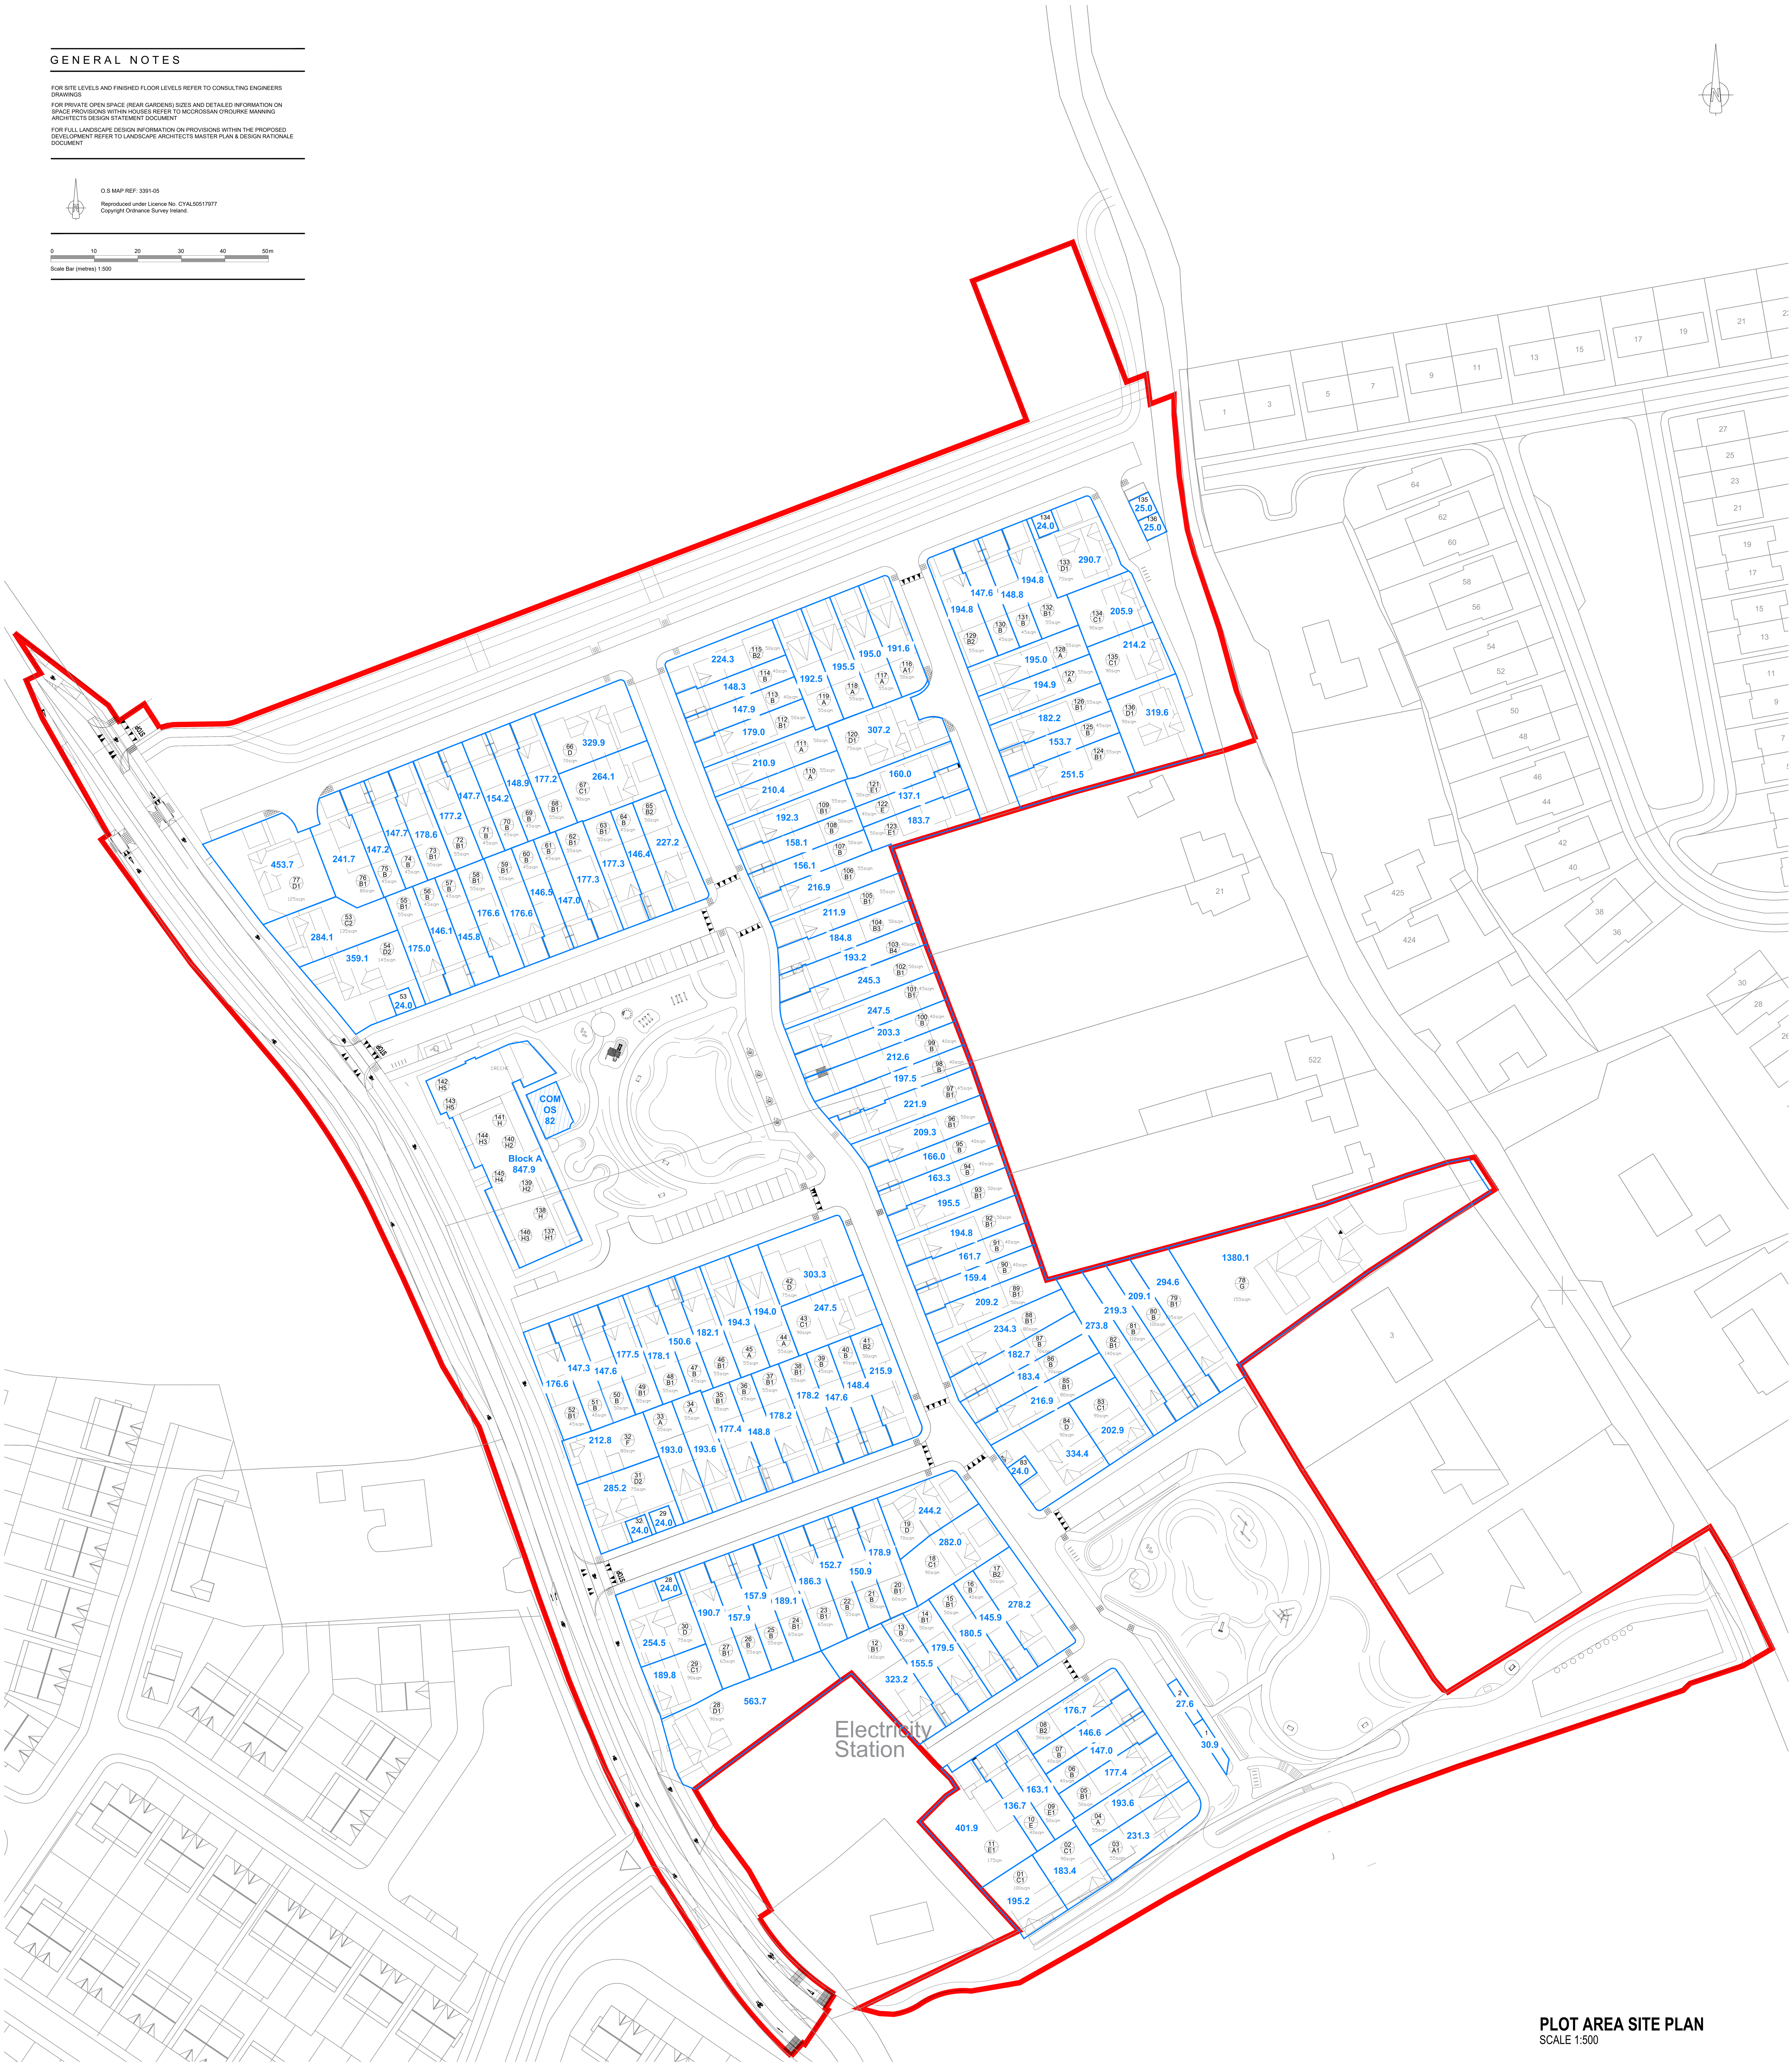

Site Boundary outlined in Red

LEGEND - PLOT AREAS

159.1 Plot Area outline and quantity (m²)

Communal areas (m²)

Houses: includes all own-curtilage of dwelling

Duplex Apartments: Includes gross floor area of units, terraces and communal outdoor and indoor spaces. Excludes balconies projecting out of building footprint.

Overall plot statistics

RESIDENTIAL NET SITE AREA : 4.640 HA - 46400m2

Total Plot Coverage - 29,865m2
Part V Plot Coverage - 2,971.2 (Net*): 9.95%

Site coverage (Net*): 15.6%
Gross Plot ratio: 0.28
Net Plot ratio*: 0.37
**Calculated according to area of "C" zoned lands*

PLOT AREA SITE PLAN

SCALE 1:500

REV	DATE	DESCRIPTION	ISSUED BY
A	12.06.2026	Plot area's updated for Further Information submission	CL

REVISIONS

FURTHER INFORMATION

CLIENT: POUSTERLE LIMITED

PROJECT TITLE: C2 LANDS SOUTHGREEN, KILDARE

DRAWING TITLE: PLOT AREA SITE PLAN

DRN BY:	CHK BY:	SCALE:	DATE:	REVISION:	JOB NO:
CL	CC	1:500	Mar' 26	A	25001

DRAWING NUMBER: SGK-MCORM-AR-00-DR-P4-ZZ-XX-1011 STATUS CODE: P4

MCORM ARCHITECTURE AND URBAN DESIGN
No.1 Grantham Street, Dublin 8 D08 A49Y Tel: +353 (01) 478 8700
Block 6, Central Business Park Tullamore, County Offaly, R35 F6F8 Tel: +353 (057) 932 3867
E: arch@mcorm.com W: mcorm.com

Figured dimensions only to be used. This drawing is copyright of MCORM Ltd. All information is shared as per approved use in accordance with I.S NA:2021 to I.S. EN ISO 19650-2: 2018. If 'Status Code' above is empty, this information has been shared as Status Code S0 - Work in Progress (WIP) / Draft.