
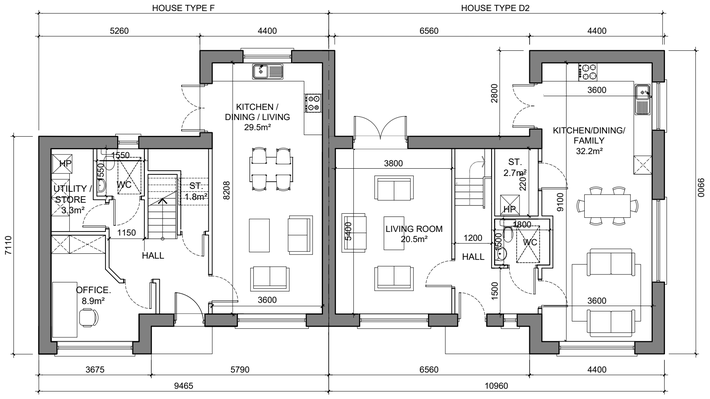


GROUND FLOOR PLAN (SEMI-DETACHED) House Type F

AREA =60.5 m²
OA 111.0m² / 1195 sq.ft

GROUND FLOOR PLAN (SEMI-DETACHED) House Type D2

AREA =69.2 m²
O/A: 138.4 m² / 1490 ft²

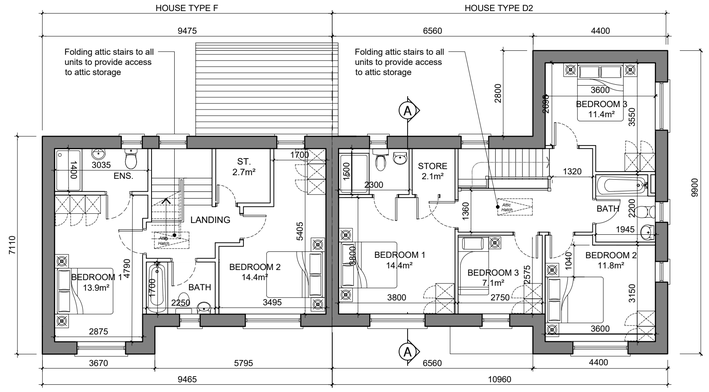


FIRST FLOOR PLAN (SEMI-DETACHED) House Type F

AREA =50.5 m²

FIRST FLOOR PLAN (SEMI-DETACHED) House Type D2


AREA =69.2 m²

Indicitive Solar Panel Position, Final Solar Panel Position Depends on House Orientation
The solar panels shown are a provisional option to satisfy
renewable energy requirements of building regs part L. Solar panels may be omitted in favour of alternative renewable energy source.

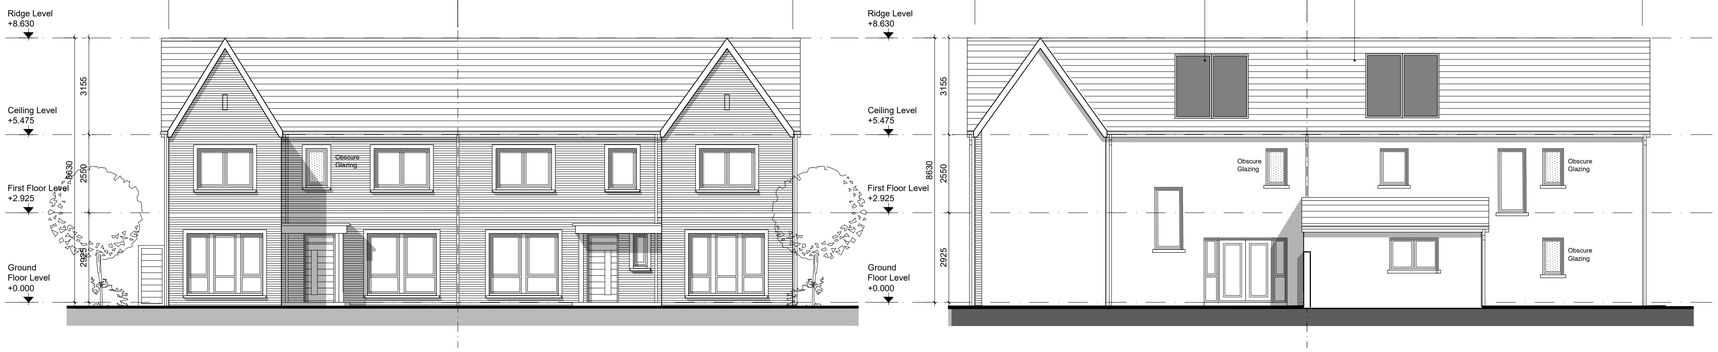


FRONT ELEVATION House Type F-D2


REAR ELEVATION House Type D2-F

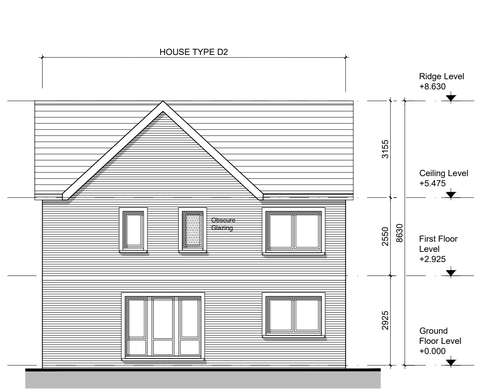


SIDE ELEVATION

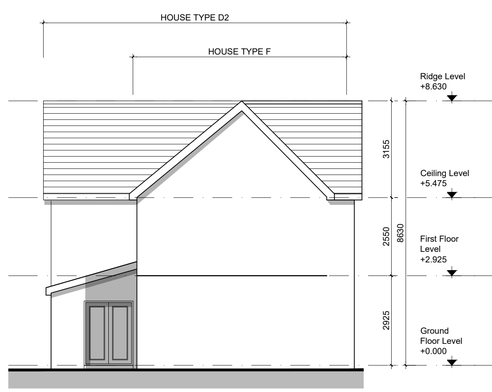

SIDE ELEVATION

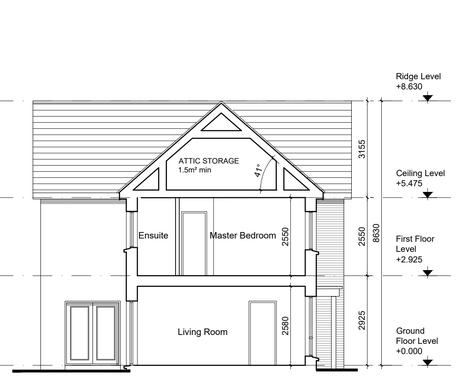

SECTION A-A

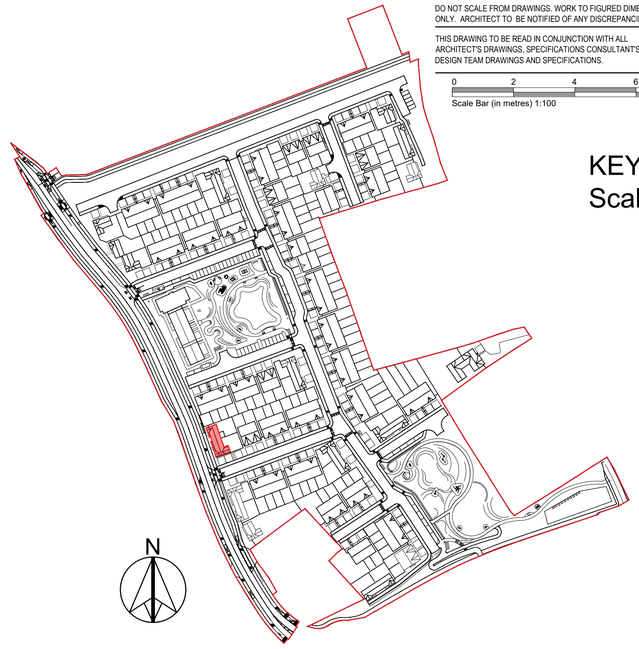

KEY PLAN
Scale - 1:2000

GENERAL NOTES

DO NOT SCALE FROM DRAWINGS. WORK TO FIGURED DIMENSIONS ONLY. ARCHITECT TO BE NOTIFIED OF ANY DISCREPANCIES.

THIS DRAWING TO BE READ IN CONJUNCTION WITH ALL ARCHITECT'S DRAWINGS, SPECIFICATIONS CONSULTANT'S DESIGN TEAM DRAWINGS AND SPECIFICATIONS.

0 2 4 6 8 10m
Scale Bar (in metres) 1:100

GENERAL NOTES

THIS DRAWING TO BE READ IN CONJUNCTION WITH ARCHITECT'S DRAWINGS, CONSULTANT ENGINEER'S DRAWINGS AND SPECIFICATIONS & LANDSCAPE ARCHITECTS DRAWINGS

REFER TO ARCHITECT'S SITE PLAN PL02 FOR NORTH ORIENTATION.

LEVELS GIVEN ON HOUSE TYPE DRAWINGS ARE GIVEN TO A LOCAL ABSOLUTE ZERO LEVEL. FOR SPECIFIC LEVELS DEPENDING ON INDIVIDUAL UNIT LOCATION, REFER TO ARCHITECT'S CONTEXT SECTIONS AND ENGINEER'S DRAWINGS WHERE LEVELS ARE ALL GIVEN IN RELATION TO LAND SURVEYOR'S BENCHMARK BASED ON MALIN HEAD DATUM LEVEL.

NOTES ON FINISHES:

ROOF : TO BE FINISHED IN SLATE OR CONCRETE ROOF TILES IN SELECTED COLOUR OR SIMILAR APPROVED.

WALLS : SELECTED CLAY BRICKWORK WHERE INDICATED OTHERWISE PAINTED SAND / CEMENT RENDER OR SELF COLOURED RENDER. EXPRESSED BANDS AROUND EXTERNAL OPES/ EXPRESSED LINTOLS OVER EXTERNAL OPES WHERE INDICATED TO BE RECONSTITUTED STONE (LIGHT CREAM LIMESTONE OR GRANITE EFFECT) OR RENDER

JOINERY : ALL WINDOWS AND DOORS, FRAMES AND LEAVES, TO BE ALUMINIUM POWDER-COATED TO APPROVED COLOUR OR uPVC.
OBSCURE GLAZING WHERE INDICATED TO SENSITIVE WINDOWS.

RAINWATER GOODS : GUTTERS, DOWNPIPES, AND FIXINGS TO BE uPVC OR ALUMINIUM POWDER COATED TO SELECTED COLOUR TO MATCH ROOF SLATES

★ SOLAR PANELS: INDICATIVE SOLAR PANEL POSITION, FINAL SOLAR PANEL POSITION DEPENDS ON HOUSE ORIENTATION. THE SOLAR PANELS SHOWN ARE A PROVISIONAL OPTION TO SATISFY RENEWABLE ENERGY REQUIREMENTS OF BUILDING REGS PART L. SOLAR PANELS MAY BE OMITTED IN FAVOUR OF ALTERNATIVE RENEWABLE ENERGY SOURCE.

NOTE: FLOOR LEVELS WITHIN BLOCK CONFIGURATIONS MAY VARY.
REFER TO SITE PLAN FOR PROPOSED FFLS & ORIENTATION.

REV.	DATE	DESCRIPTION	ISSUED BY

REVISIONS

STAGE III LRD SUBMISSION

CLIENT: POUSTERLE LIMITED

PROJECT TITLE: C2 LANDS SOUTHGREEN, KILDARE

DRAWING TITLE: House Type F-D2

DRN BY:	CHK BY:	SCALE:	DATE:	REVISION:	JOB NO:
CL	CC	1:100	Mar '26	-	25001

DRAWING NUMBER: SGK-MCORM-AR-00-DR-P4-HTF-CA1-2013
STATUS CODE: P4

MCORM ARCHITECTURE AND URBAN DESIGN
No.1 Grantham Street, Dublin 8
D08 A49Y Tel: +353 (01) 478 8700
Block 6, Central Business Park
Tullamore, County Offaly, R35 F6F8
Tel: +353 (057) 932 3867
E: arch@mcorm.com W: mcorm.com

Figured dimensions only to be used. This drawing is copyright of MCORM Ltd. All information is shared as per approved use in accordance with I.S NA:2021 to I.S. EN ISO 19650-2: 2018. If 'Status Code' above is empty, this information has been shared as Status Code S0 - Work in Progress (WIP) / Draft.