
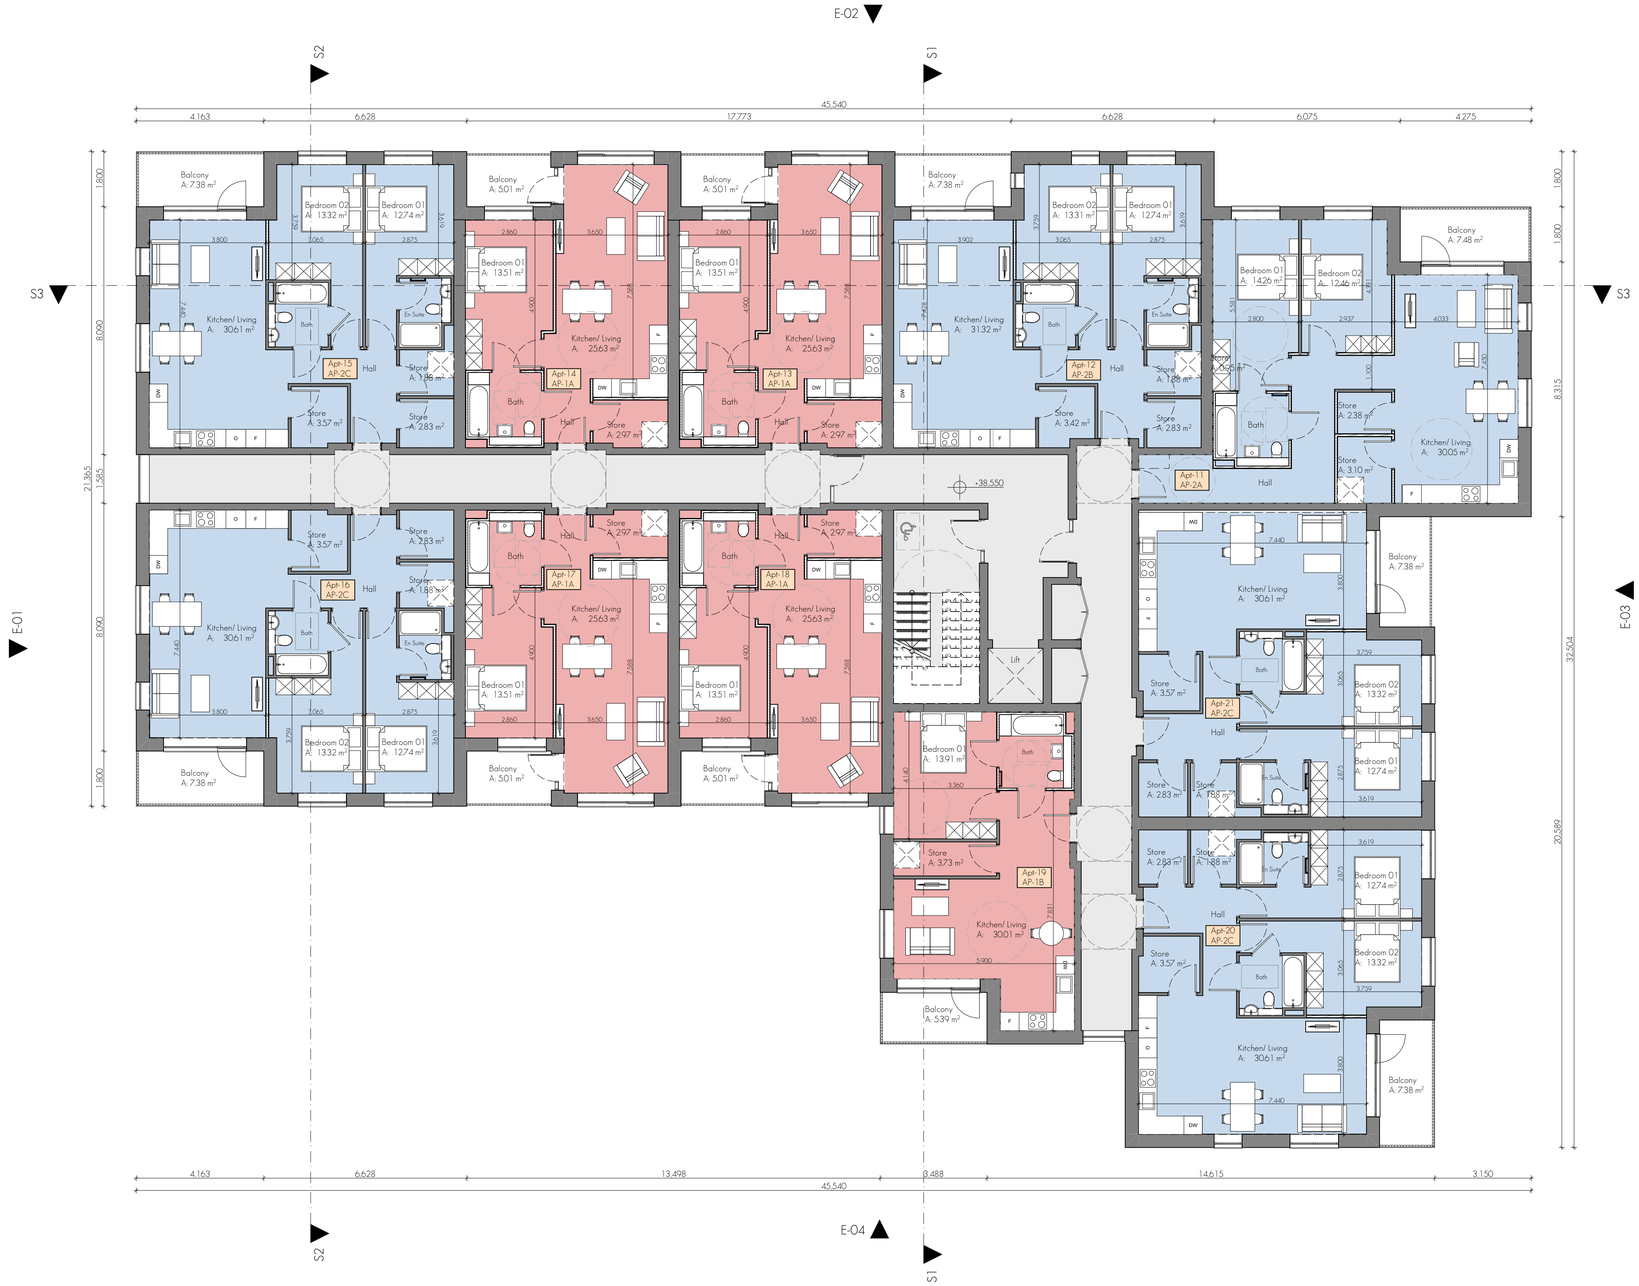


N

Apartment Block B1 - First Floor Plan
1:100

THIS DRAWING IS FOR PLANNING PERMISSION PURPOSES ONLY. FURTHER DRAWINGS AND STUDIES WILL BE REQUIRED FOR CONSTRUCTION AND TO ENSURE COMPLIANCE WITH RELEVANT BUILDING REGULATIONS AND STANDARDS.

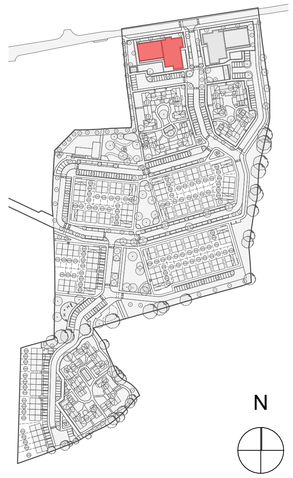

N

KEY PLAN

PLEASE REFER TO THE PROPOSED SITE LAYOUT PLAN FOR NORTH POINT ORIENTATION AND PROPOSED FLOOR LEVEL

Summary of Apartment Types - AP - Block 01		
	Type	Quantity
	AP-2A	3
	AP-2B	3
	AP-2C	10
	AP-2D	2
	AP-2E	1
	AP-2F	1
	AP-1A	8
	AP-1B	4
	AP-1C	1
	AP-1D	4

Schedule of Accommodation				
	Apt. No.	Apt. Colour	Type	Area
Ground Floor				
	Apt-01		AP-2A	88.36
	Apt-02		AP-2B	84.34
	Apt-03		AP-1A	54.92
	Apt-04		AP-1A	54.92
	Apt-05		AP-2C	84.02
	Apt-06		AP-2C	84.02
	Apt-07		AP-1A	54.92
	Apt-08		AP-1A	54.92
	Apt-09		AP-1B	55.14
	Apt-10		AP-1C	56.58
First Floor				
	Apt-11		AP-2A	88.36
	Apt-12		AP-2B	84.34
	Apt-13		AP-1A	54.92
	Apt-14		AP-1A	54.92
	Apt-15		AP-2C	84.02
	Apt-16		AP-2C	84.02
	Apt-17		AP-1A	54.92
	Apt-18		AP-1A	54.92
	Apt-19		AP-1B	55.14
	Apt-20		AP-2C	84.02
	Apt-21		AP-2C	84.02
Second Floor				
	Apt-22		AP-2A	88.36
	Apt-23		AP-2B	84.34
	Apt-24		AP-1D	48.84
	Apt-25		AP-1D	48.84
	Apt-26		AP-2D	73.62
	Apt-27		AP-2D	73.62
	Apt-28		AP-1D	48.84
	Apt-29		AP-1D	48.84
	Apt-30		AP-1B	55.14
	Apt-31		AP-2C	84.02
	Apt-32		AP-2C	84.02
Third Floor				
	Apt-33		AP-2E	78.11
	Apt-34		AP-2F	84.05
	Apt-35		AP-1B	55.14
	Apt-36		AP-2C	84.02
	Apt-37		AP-2C	84.02

Schedule of Areas	
00 - Ground Floor Plan	955.14
01 - First Floor Plan	955.14
02 - Second Floor Plan	909.04
03 - Third Floor Plan	454.30
	3,273.62 m²

BLOCK MAKE UP - BLOCK -B1

Revision Description	drn.	ckd.	apr.	date.	rev.
Issue for Planning	01	GD	P02	13/03/2026	P02
Issue for Discussion	JC	JC	P01	03/12/2025	P01

Client: Dipharma Unlimited Company
Project: Residential Development
Site: Countess Road, Killarney, Co Kerry
Title: Apt. Block B1 - First Floor Plan

meitheal architects

RIAI Practice Member | Practice Nominated Conservation Architect | 03 | Practice Architect Member | P

Project Architect: Mark Dignam
A1 Sheet Scale: 1:100

© This drawing is a copy right to part of this document may not be used/copied in any capture without the written permission of Meitheal Architects. Meitheal Architects accepts no liability on the project for which this document was originally issued.

Drawing Series 11000 - Plans

Project	Orig.	Volume	Level	Type	Role	Number	Rev.
251010	MA	BA	XX	DR	A	11002	P02

S:\2025 MA\251010\Working drawings\600 - Apartment Blocks\251010-DES-510-A (Apt. Block-B1).pln Wednesday 18 March 2026