

THIS DRAWING IS FOR PLANNING PERMISSION PURPOSES ONLY. FURTHER DRAWINGS AND STUDIES WILL BE REQUIRED FOR CONSTRUCTION AND TO ENSURE COMPLIANCE WITH RELEVANT BUILDING REGULATIONS AND STANDARDS.

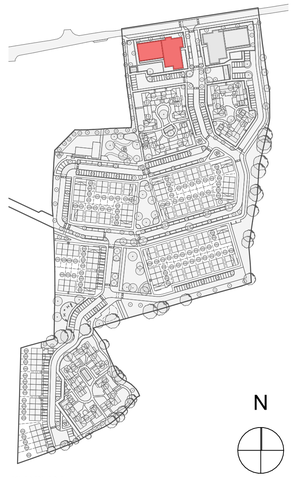

KEY PLAN

PLEASE REFER TO THE PROPOSED SITE LAYOUT PLAN FOR NORTH POINT ORIENTATION AND PROPOSED FLOOR LEVEL

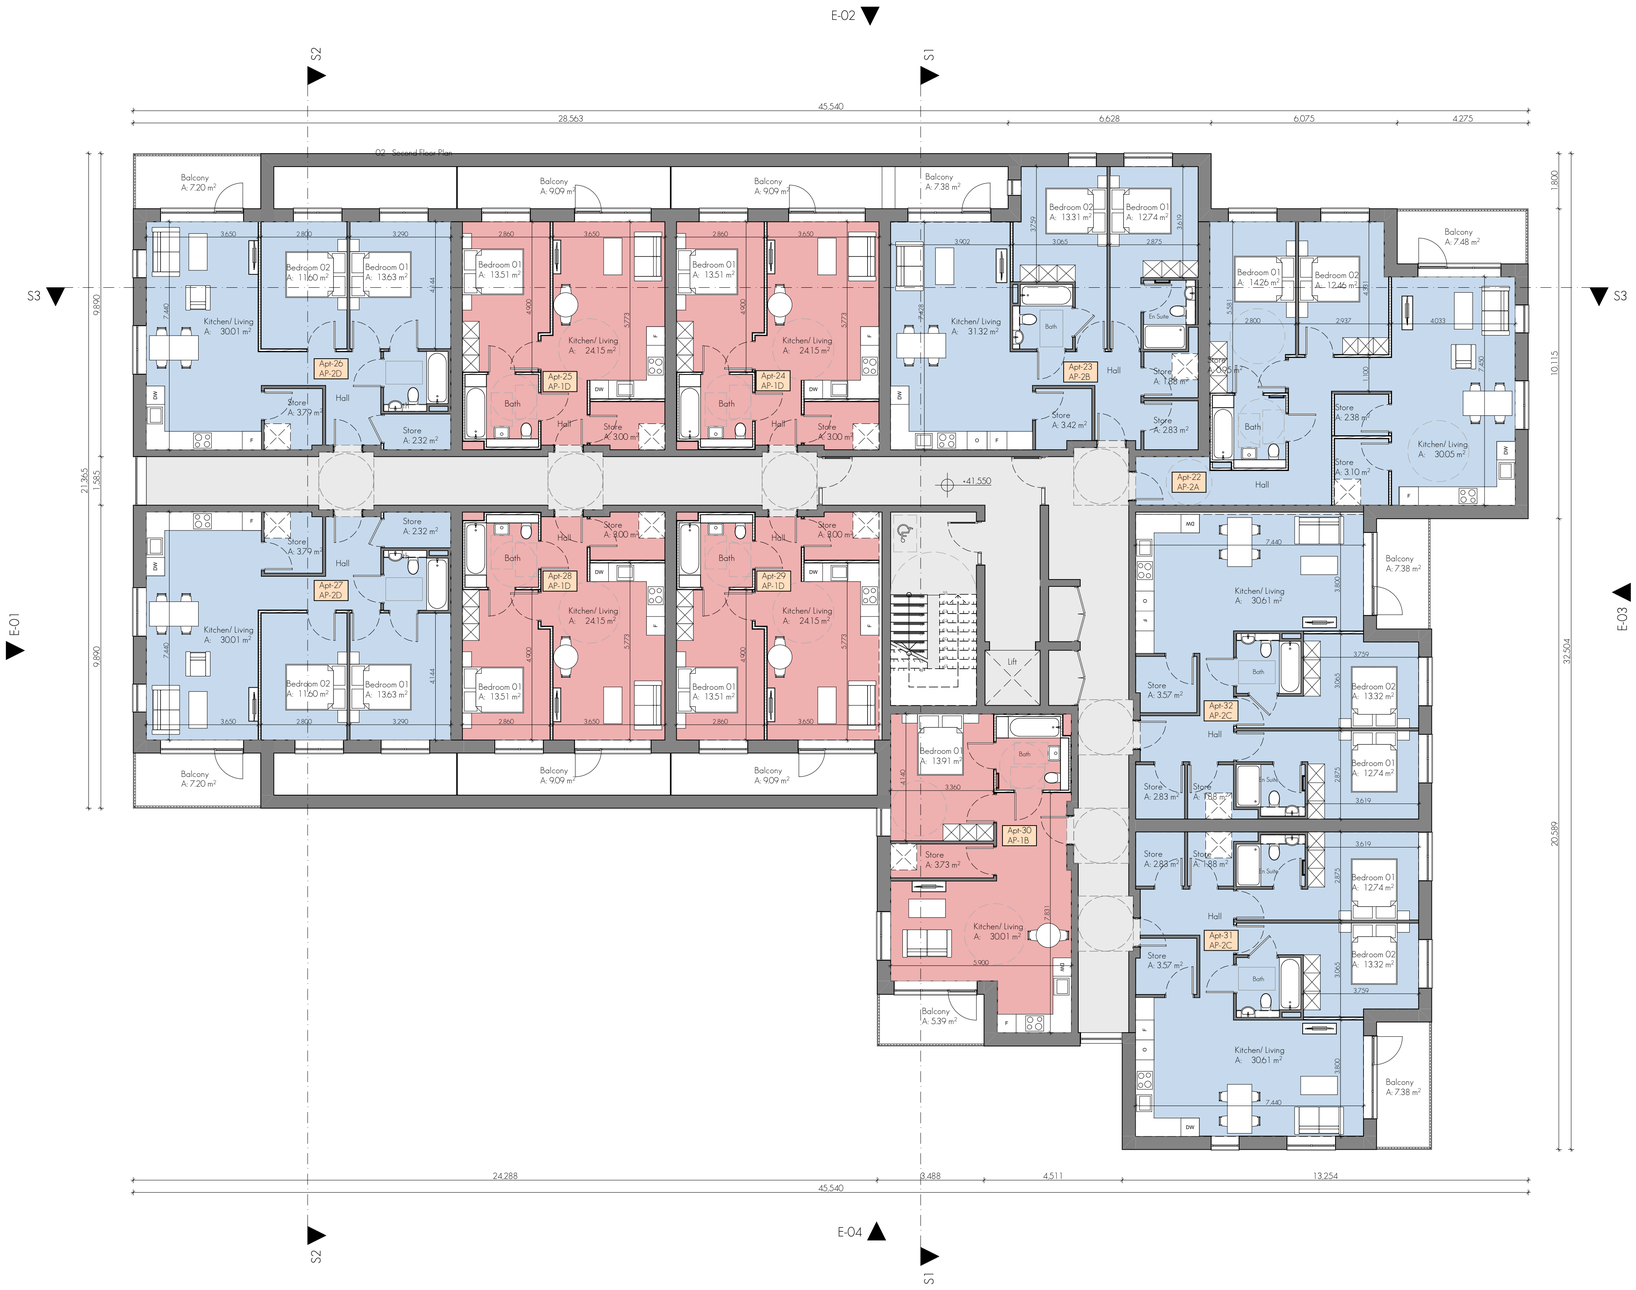

N

Apartment Block B1 - Second Floor Plan
1:100

Summary of Apartment Types - AP - Block 01		
	Type	Quantity
	AP-2A	3
	AP-2B	3
	AP-2C	10
	AP-2D	2
	AP-2E	1
	AP-2F	1
	AP-1A	8
	AP-1B	4
	AP-1C	1
	AP-1D	4

Schedule of Accommodation				
	Apt. No.	Apt. Colour	Type	Area
Ground Floor				
	Apt-01		AP-2A	88.36
	Apt-02		AP-2B	84.34
	Apt-03		AP-1A	54.92
	Apt-04		AP-1A	54.92
	Apt-05		AP-2C	84.02
	Apt-06		AP-2C	84.02
	Apt-07		AP-1A	54.92
	Apt-08		AP-1A	54.92
	Apt-09		AP-1B	55.14
	Apt-10		AP-1C	56.58
First Floor				
	Apt-11		AP-2A	88.36
	Apt-12		AP-2B	84.34
	Apt-13		AP-1A	54.92
	Apt-14		AP-1A	54.92
	Apt-15		AP-2C	84.02
	Apt-16		AP-2C	84.02
	Apt-17		AP-1A	54.92
	Apt-18		AP-1A	54.92
	Apt-19		AP-1B	55.14
	Apt-20		AP-2C	84.02
	Apt-21		AP-2C	84.02
Second Floor				
	Apt-22		AP-2A	88.36
	Apt-23		AP-2B	84.34
	Apt-24		AP-1D	48.84
	Apt-25		AP-1D	48.84
	Apt-26		AP-2D	73.62
	Apt-27		AP-2D	73.62
	Apt-28		AP-1D	48.84
	Apt-29		AP-1D	48.84
	Apt-30		AP-1B	55.14
	Apt-31		AP-2C	84.02
	Apt-32		AP-2C	84.02
Third Floor				
	Apt-33		AP-2E	78.11
	Apt-34		AP-2F	84.05
	Apt-35		AP-1B	55.14
	Apt-36		AP-2C	84.02
	Apt-37		AP-2C	84.02

Schedule of Areas	
00 - Ground Floor Plan	955.14
01 - First Floor Plan	955.14
02 - Second Floor Plan	909.04
03 - Third Floor Plan	454.30
	3,273.62 m²

BLOCK MAKE UP - BLOCK -B1

Issue for Planning	02	GD	P02	13/03/2026	P02
Issue for Discussion	JC	JC	P01	03/12/2025	P01
Revision Description	drn.	chkd.	apr.	date	rev.

Client: Dipharma Unlimited Company
Project: Residential Development
Site: Countess Road, Killarney, Co Kerry
Title: Apt. Block B1 - Second Floor Plan

meitheal architects

RIAI Practice Member | Practice Accredited to ISO 9001 | G3 | Practice Accredited to ISO 14001 | P

Project Architect: Mark Diganm
A1 Sheet Scale: 1:100

© This drawing is a copyright in part of this document may not be reproduced or used in any manner without the written permission of the architect or any copyright holder except as agreed for use in the project for which the document was originally issued.

Drawing Series 11000 - Plans

Project	Orig.	Volume	Level	Type	Role	Number	Rev.
251010	MA	BA	XX	DR	A	11003	P02

S:\2025 MA\251010\Working drawings\600 - Apartment Blocks\251010-DES-510-A (Apt. Block-B1).pln Wednesday 18 March 2026