
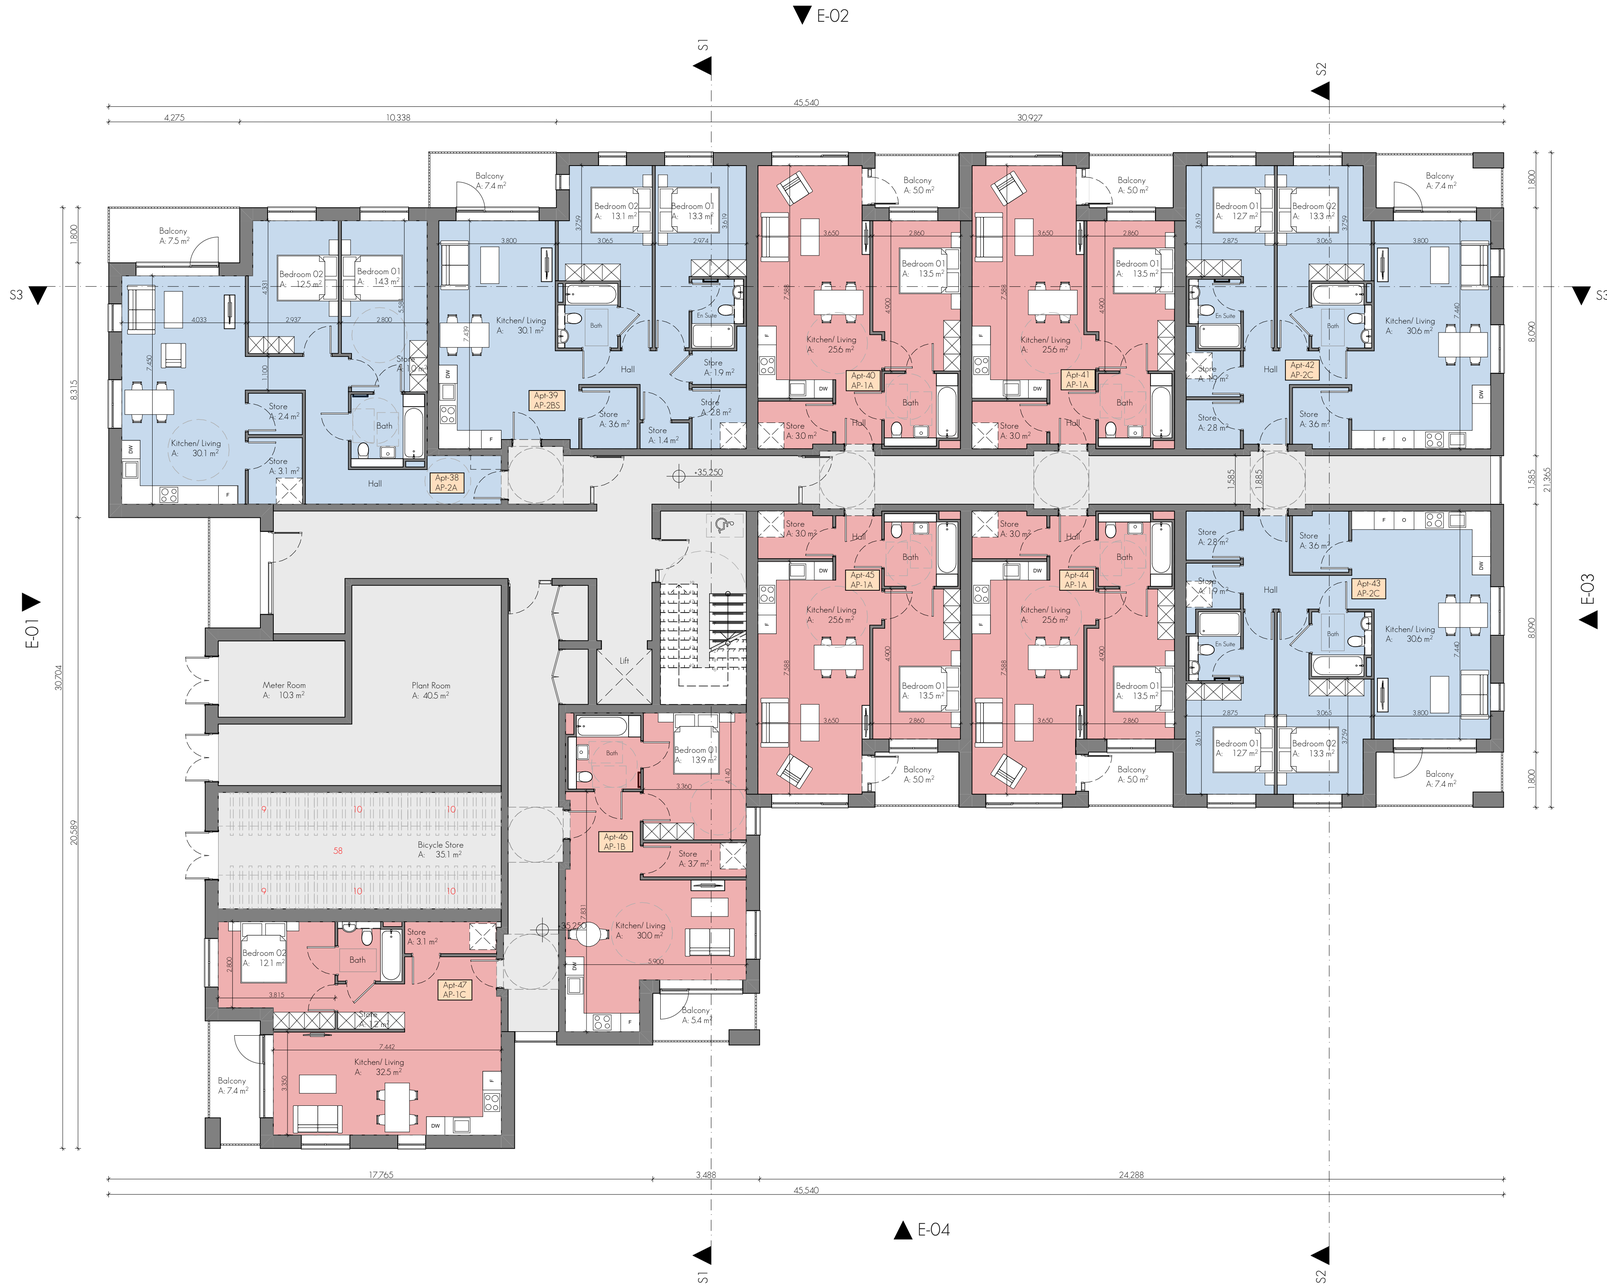


Apartment Block B2 - Ground Floor Plan
1:100

THIS DRAWING IS FOR PLANNING PERMISSION PURPOSES ONLY. FURTHER DRAWINGS AND STUDIES WILL BE REQUIRED FOR CONSTRUCTION AND TO ENSURE COMPLIANCE WITH RELEVANT BUILDING REGULATIONS AND STANDARDS.

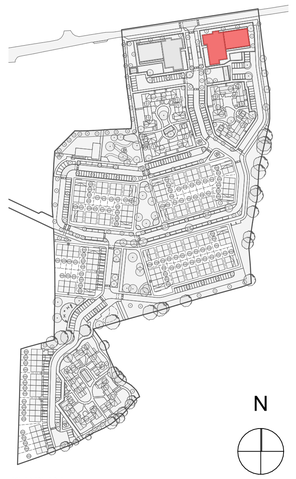

KEY PLAN

PLEASE REFER TO THE PROPOSED SITE LAYOUT PLAN FOR NORTH POINT ORIENTATION AND PROPOSED FLOOR LEVEL

Summary of Apartment Types	
Type	Quantity
AP-2A	3
AP-2BS	3
AP-2C	10
AP-2D	2
AP-2E	1
AP-2FS	1
AP-1A	8
AP-1B	4
AP-1C	1
AP-1D	4

Schedule of Accommodation				
	Apt. No.	Apt. Colour	Type	Area
Ground Floor				
	Apt-38		AP-2A	88.36
	Apt-39		AP-2BS	84.44
	Apt-40		AP-1A	54.96
	Apt-41		AP-1A	54.96
	Apt-42		AP-2C	84.02
	Apt-43		AP-2C	84.02
	Apt-44		AP-1A	54.92
	Apt-45		AP-1A	54.92
	Apt-46		AP-1B	55.14
	Apt-47		AP-1C	56.58
First Floor				
	Apt-48		AP-2A	88.36
	Apt-49		AP-2BS	84.44
	Apt-50		AP-1A	54.92
	Apt-51		AP-1A	54.92
	Apt-52		AP-2C	84.02
	Apt-53		AP-2C	84.02
	Apt-54		AP-1A	54.92
	Apt-55		AP-1A	54.92
	Apt-56		AP-1B	55.14
	Apt-57		AP-2C	84.02
	Apt-58		AP-2C	84.02
Second Floor				
	Apt-59		AP-2A	88.36
	Apt-60		AP-2BS	84.44
	Apt-61		AP-1D	48.84
	Apt-62		AP-1D	48.84
	Apt-63		AP-2D	73.62
	Apt-64		AP-2D	73.62
	Apt-65		AP-1D	48.84
	Apt-66		AP-1D	48.84
	Apt-67		AP-1B	55.14
	Apt-68		AP-2C	84.02
	Apt-69		AP-2C	84.02
Third Floor				
	Apt-70		AP-2E	78.11
	Apt-71		AP-2FS	86.62
	Apt-72		AP-1B	55.14
	Apt-73		AP-2C	84.02
	Apt-74		AP-2C	84.02

Schedule of Areas	
00 - Ground Floor Plan	955.83
01 - First Floor Plan	955.83
02 - Second Floor Plan	909.02
03 - Third Floor Plan	480.46
	3,301.14 m²

BLOCK MAKE UP - BLOCK -B2

N

Issue for Planning	IDO	GD	P02	13/03/2026	P02
Issue for Discussion	AN	DOM	P01	03/12/2025	P01
Revision Description	drn.	ckd.	apr.	date.	rev.

Client: Dipharma Unlimited Company
Project: Residential Development
Site: Countess Road, Killarney, Co Kerry
Title: Apt. Block B2 - Ground Floor Plan

meitheal architects

RIAI Practice Member | Practice Accredited Conservation Architect | ASAI Accredited Member | G3 | P

Project Architect: Mark Dignam
A1 Sheet Scale: 1:100

© This drawing is a copy right as part of this document may not be copied or reproduced in any manner without the permission of the architect in any English Irish or foreign court. All rights in the project for which this document was originally issued

Drawing Series 11000 - Plans

Project	Orig.	Volume	Level	Type	Role	Number	Rev.
251010	MA	B2	XX	DR	A	11001	P02

S:\2025 MA\251010\Working drawings\600 - Apartment Blocks\251010-DES-520-A (Apt. Block-B2).pln Wednesday 18 March 2026