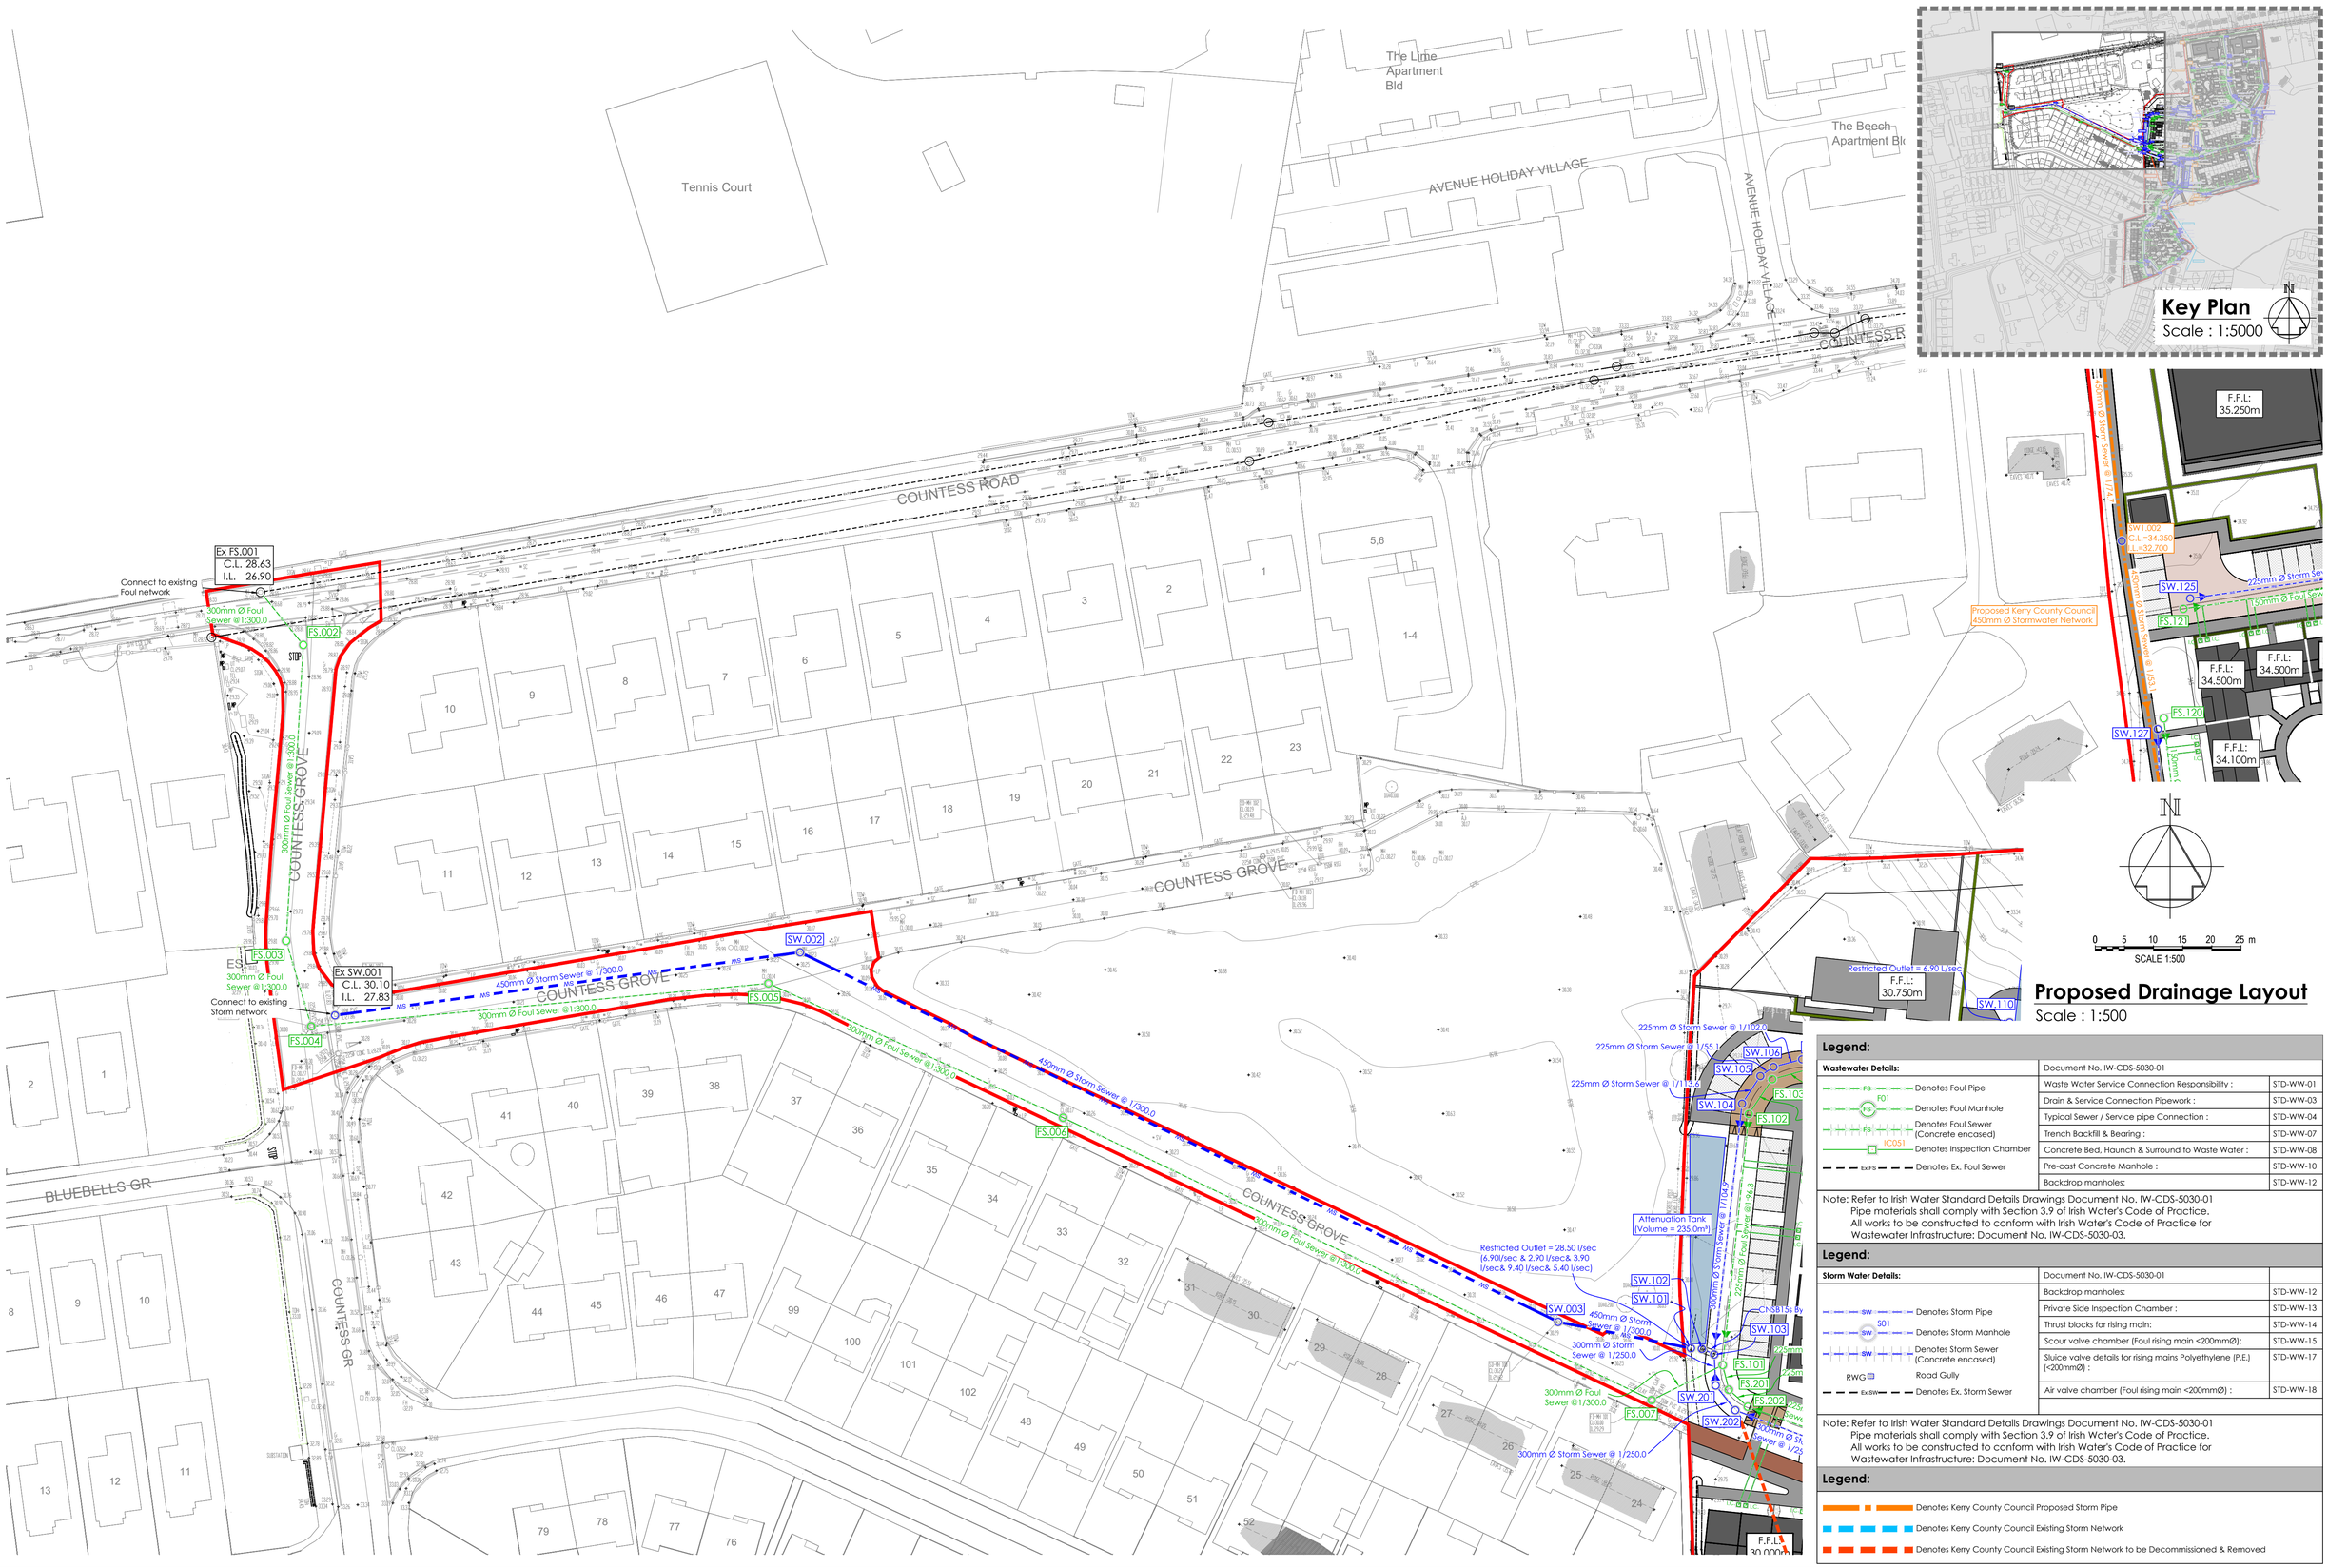


Proposed Drainage Layout

Scale : 1:500

Legend:

Wastewater Details:	Document No. IW-CDS-5030-01	
FS — Denotes Foul Pipe	Waste Water Service Connection Responsibility :	STD-WW-01
FS FO1 — Denotes Foul Manhole	Drain & Service Connection Pipework :	STD-WW-03
FS — Denotes Foul Sewer (Concrete encased)	Typical Sewer / Service pipe Connection :	STD-WW-04
IC051 — Denotes Inspection Chamber	Trench Backfill & Bearing :	STD-WW-07
Ex.FS — Denotes Ex. Foul Sewer	Concrete Bed, Haunch & Surround to Waste Water :	STD-WW-08
	Pre-cast Concrete Manhole :	STD-WW-10
	Backdrop manholes:	STD-WW-12

Note: Refer to Irish Water Standard Details Drawings Document No. IW-CDS-5030-01
Pipe materials shall comply with Section 3.9 of Irish Water's Code of Practice.
All works to be constructed to conform with Irish Water's Code of Practice for Wastewater Infrastructure: Document No. IW-CDS-5030-03.

Legend:

Storm Water Details:	Document No. IW-CDS-5030-01	
SW — Denotes Storm Pipe	Backdrop manholes:	STD-WW-12
SW S01 — Denotes Storm Manhole	Private Side Inspection Chamber :	STD-WW-13
SW — Denotes Storm Sewer (Concrete encased)	Thrust blocks for rising main:	STD-WW-14
RWG — Road Gully	Scour valve chamber (Foul rising main <200mmØ):	STD-WW-15
Ex.SW — Denotes Ex. Storm Sewer	Sluice valve details for rising mains Polyethylene (P.E.) (<200mmØ) :	STD-WW-17
	Air valve chamber (Foul rising main <200mmØ) :	STD-WW-18

Note: Refer to Irish Water Standard Details Drawings Document No. IW-CDS-5030-01
Pipe materials shall comply with Section 3.9 of Irish Water's Code of Practice.
All works to be constructed to conform with Irish Water's Code of Practice for Wastewater Infrastructure: Document No. IW-CDS-5030-03.

Legend:

- Denotes Kerry County Council Proposed Storm Pipe
- Denotes Kerry County Council Existing Storm Network
- Denotes Kerry County Council Existing Storm Network to be Decommissioned & Removed

DOSA
DENIS O'SULLIVAN & ASSOCIATES
CONSULTING ENGINEERS

Joyce House
Barrack Square
Ballincollig
Cork
P31 KP84

021 4871781
info@dosa.ie
www.dosa.ie

© THIS DRAWING IS COPYRIGHT, NO PART OF THIS DOCUMENT MAY BE RE-PRODUCED OR TRANSMITTED IN ANY FORM OR STORED IN ANY RETRIEVAL SYSTEM OF ANY NATURE WITHOUT THE WRITTEN PERMISSION OF THE ENGINEER AS COPYRIGHT HOLDER EXCEPT AS AGREED FOR USE ON THE PROJECT FOR WHICH THE DOCUMENT WAS ORIGINALLY ISSUED.

REV.	DRAWN	CHKD	APPRVD	DATE	DETAILS
F	D.O'S.	S.O'G.	L.O'T.	27.04.'26	Issued For Planning

CLIENT: Dipharma Unlimited Company.

PROJECT: Development at Countess Road, Killarney, Co. Kerry

DRAWING TITLE: Proposed Stormwater & Foul Sewer Layout - Option 1 (3 of 3)

SHEET: A1

SCALE: 1:500

PROJECT NO. 7334 _ DRAWING NO. 0022 _ STATUS/ISSUE F