

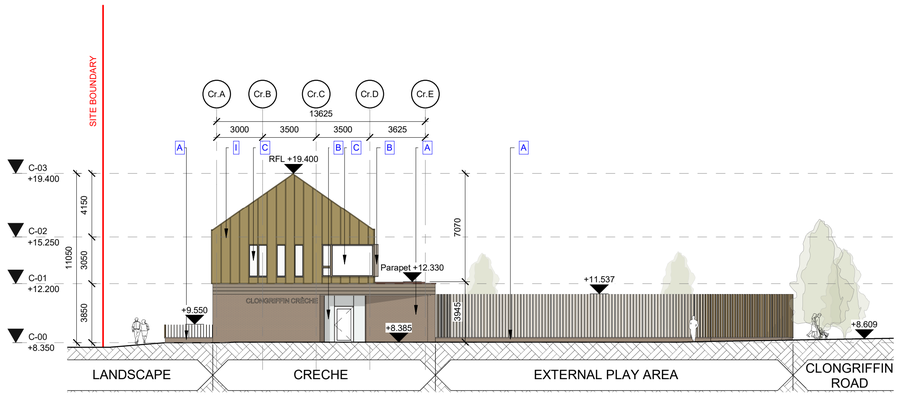



1 CRECHE - SOUTH ELEVATION
1 : 200

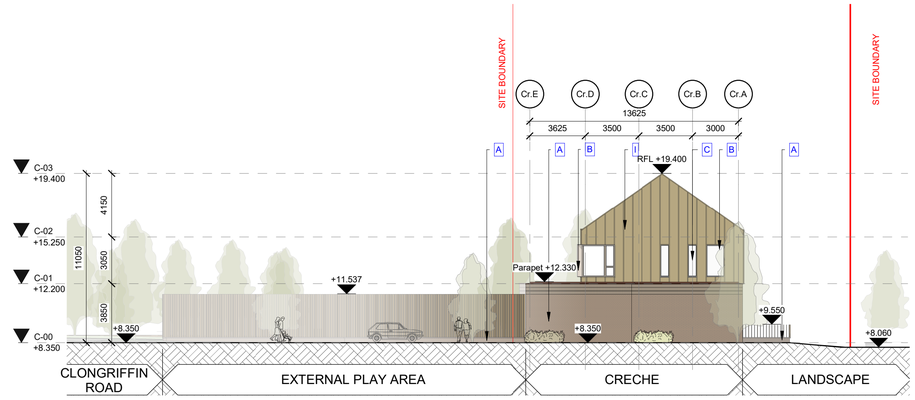

2 CRECHE - NORTH ELEVATION
1 : 200

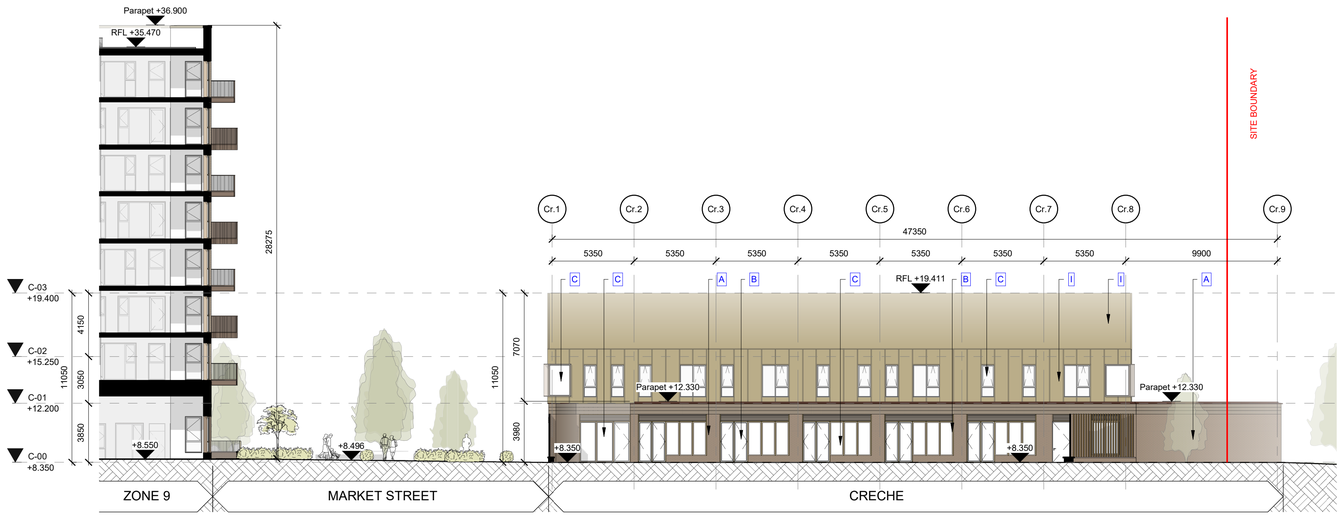


3 CRECHE - EAST ELEVATION
1 : 200

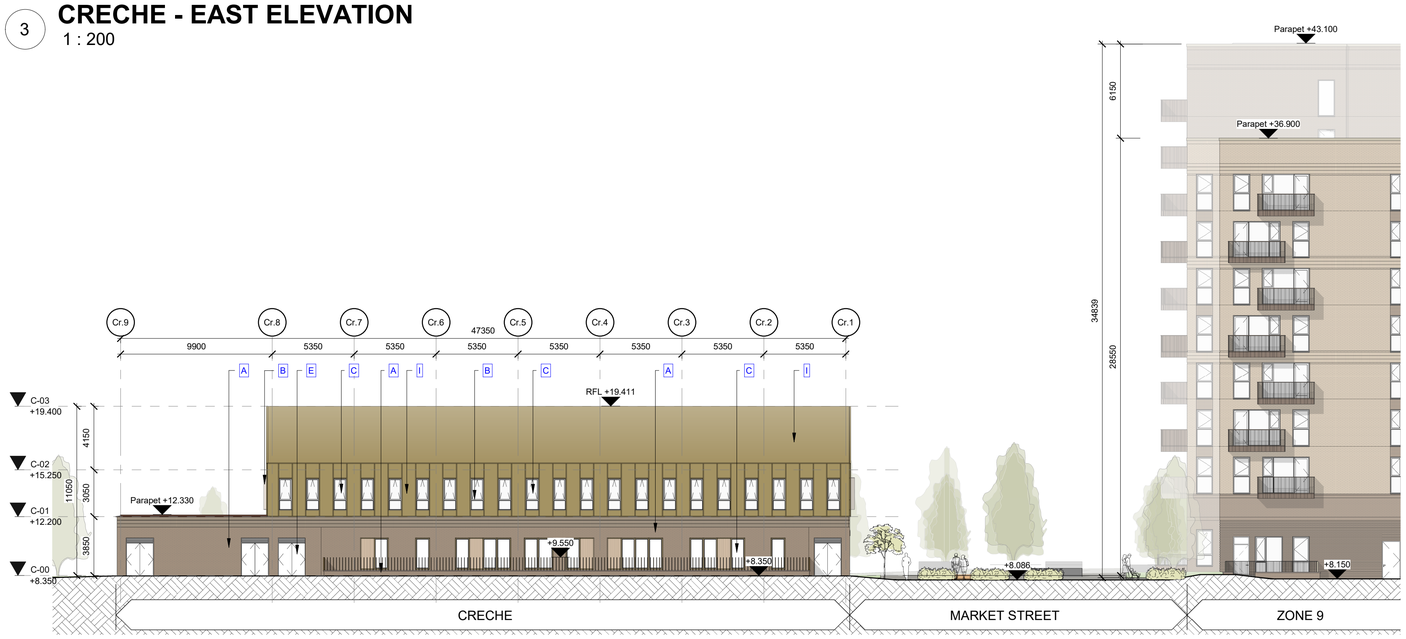

4 CRECHE - WEST ELEVATION
1 : 200

ALL DIMENSIONS TO BE CHECKED ON SITE
NO DIMENSIONS TO BE SCALED FROM THIS DRAWING
DRAWING IS TO BE READ IN CONJUNCTION WITH RELEVANT CONSULTANTS DRAWINGS

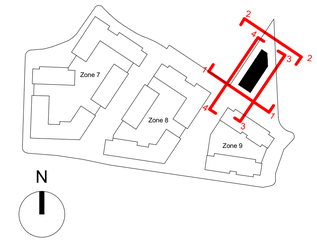

MATERIAL LEGEND:

A: SELECTED BRICK
B: FRAMED WINDOW, TO SELECTED FINISH
C: FRAMED GLASS WINDOW & DOOR, TO SELECTED FINISH
D: METAL BALUSTRADE BALCONY, TO SELECTED FINISH
E: CURTAIN WALLING SYSTEM TO SELECTED FINISH
F: BALUSTRADE TO SELECTED FINISH
G: COPING, TRIMS, FLASHING TO SELECTED FINISH
H: ENTRANCE PORTICO TO SELECTED FINISH
I: METAL PANEL TO SELECTED FINSIH
J: CONCRETE TO SELECTED FINISH
K: ROOF CLADDING TO SELECTED FINISH

REV	DATE	DESCRIPTION	CKH	DRN
P01	08/05/2026	ISSUED FOR PLANNING	CM	JD

STATUS CODE DESCRIPTION
ISSUED FOR PLANNING

CLIENT
The Land Development Agency

PROJECT
CLONGRIFFIN WIDER LANDS - PHASE 2

DRAWING
CRECHE - PROPOSED ELEVATIONS

PROJECT NUMBER
951222

DATE
08/05/2026

SCALE@ A0:
1 : 200

DRAWN/CHECKED:
JD/ CM

STATUS CODE:
A1

DRAWING NUMBER
CWL-HJL-CR-ZZ-DR-A-2020

REVISION
P01

Henry J Lyons
Architecture + Interiors
henryjlyons.com
+353 1 888 3333
info@henryjlyons.com
51-54 Pearse Street
Dublin D02 KA66