
ALL DIMENSIONS TO BE CHECKED ON SITE
NO DIMENSIONS TO BE SCALED FROM THIS DRAWING
DRAWING IS TO BE READ IN CONJUNCTION WITH RELEVANT CONSULTANTS DRAWINGS

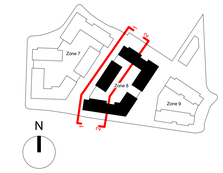



**MATERIAL LEGEND:**

A: SELECTED BRICK
B: FRAMED WINDOW, TO SELECTED FINISH
C: FRAMED GLASS WINDOW & DOOR, TO SELECTED FINISH
D: METAL BALUSTRADE BALCONY, TO SELECTED FINISH
E: CURTAIN WALLING SYSTEM TO SELECTED FINISH
F: BALUSTRADE TO SELECTED FINISH
G: COPING, TRIMS, FLASHING TO SELECTED FINISH
H: ENTRANCE PORTICO TO SELECTED FINISH
I: METAL PANEL TO SELECTED FINISH
J: CONCRETE TO SELECTED FINISH
K: ROOF CLADDING TO SELECTED FINISH




## 1 Block 8A, 8D, 8E West Elevation
1 : 200

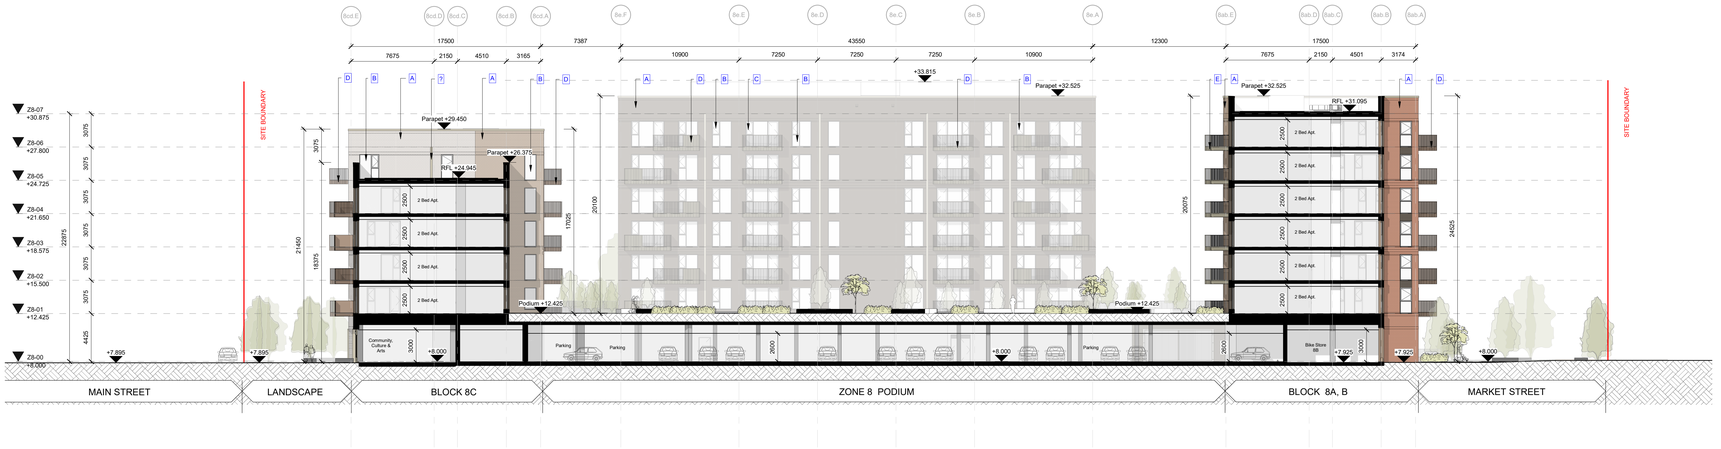


## 2 Block 8A, 8B, 8C East Elevation
1 : 200

| REV | DATE | DESCRIPTION | CKH | DRN |
|---|---|---|---|---|
| P01 | 08/05/2026 | ISSUED FOR PLANNING | CM | JD |

STATUS CODE DESCRIPTION
**ISSUED FOR PLANNING**

CLIENT
**The Land Development Agency**

PROJECT
**CLONGRIFFIN WIDER LANDS - PHASE 2**

DRAWING
**ZONE 8 - PROPOSED EAST AND WEST ELEVATIONS 01**

PROJECT NUMBER: 80122
DATE: 08/05/2026
SCALE@ A0: 1 : 200
DRAWN/CHECKED: JD/ CM
STATUS CODE: A1
DRAWING NUMBER: CWL-HJL-Z8-ZZ-DR-A-2004
REVISION: P01


Henry J Lyons
Architecture + Interiors
henryjlyons.com
+353 1 888 3333
info@henryjlyons.com
51-54 Pearse Street
Dublin D02 KA66