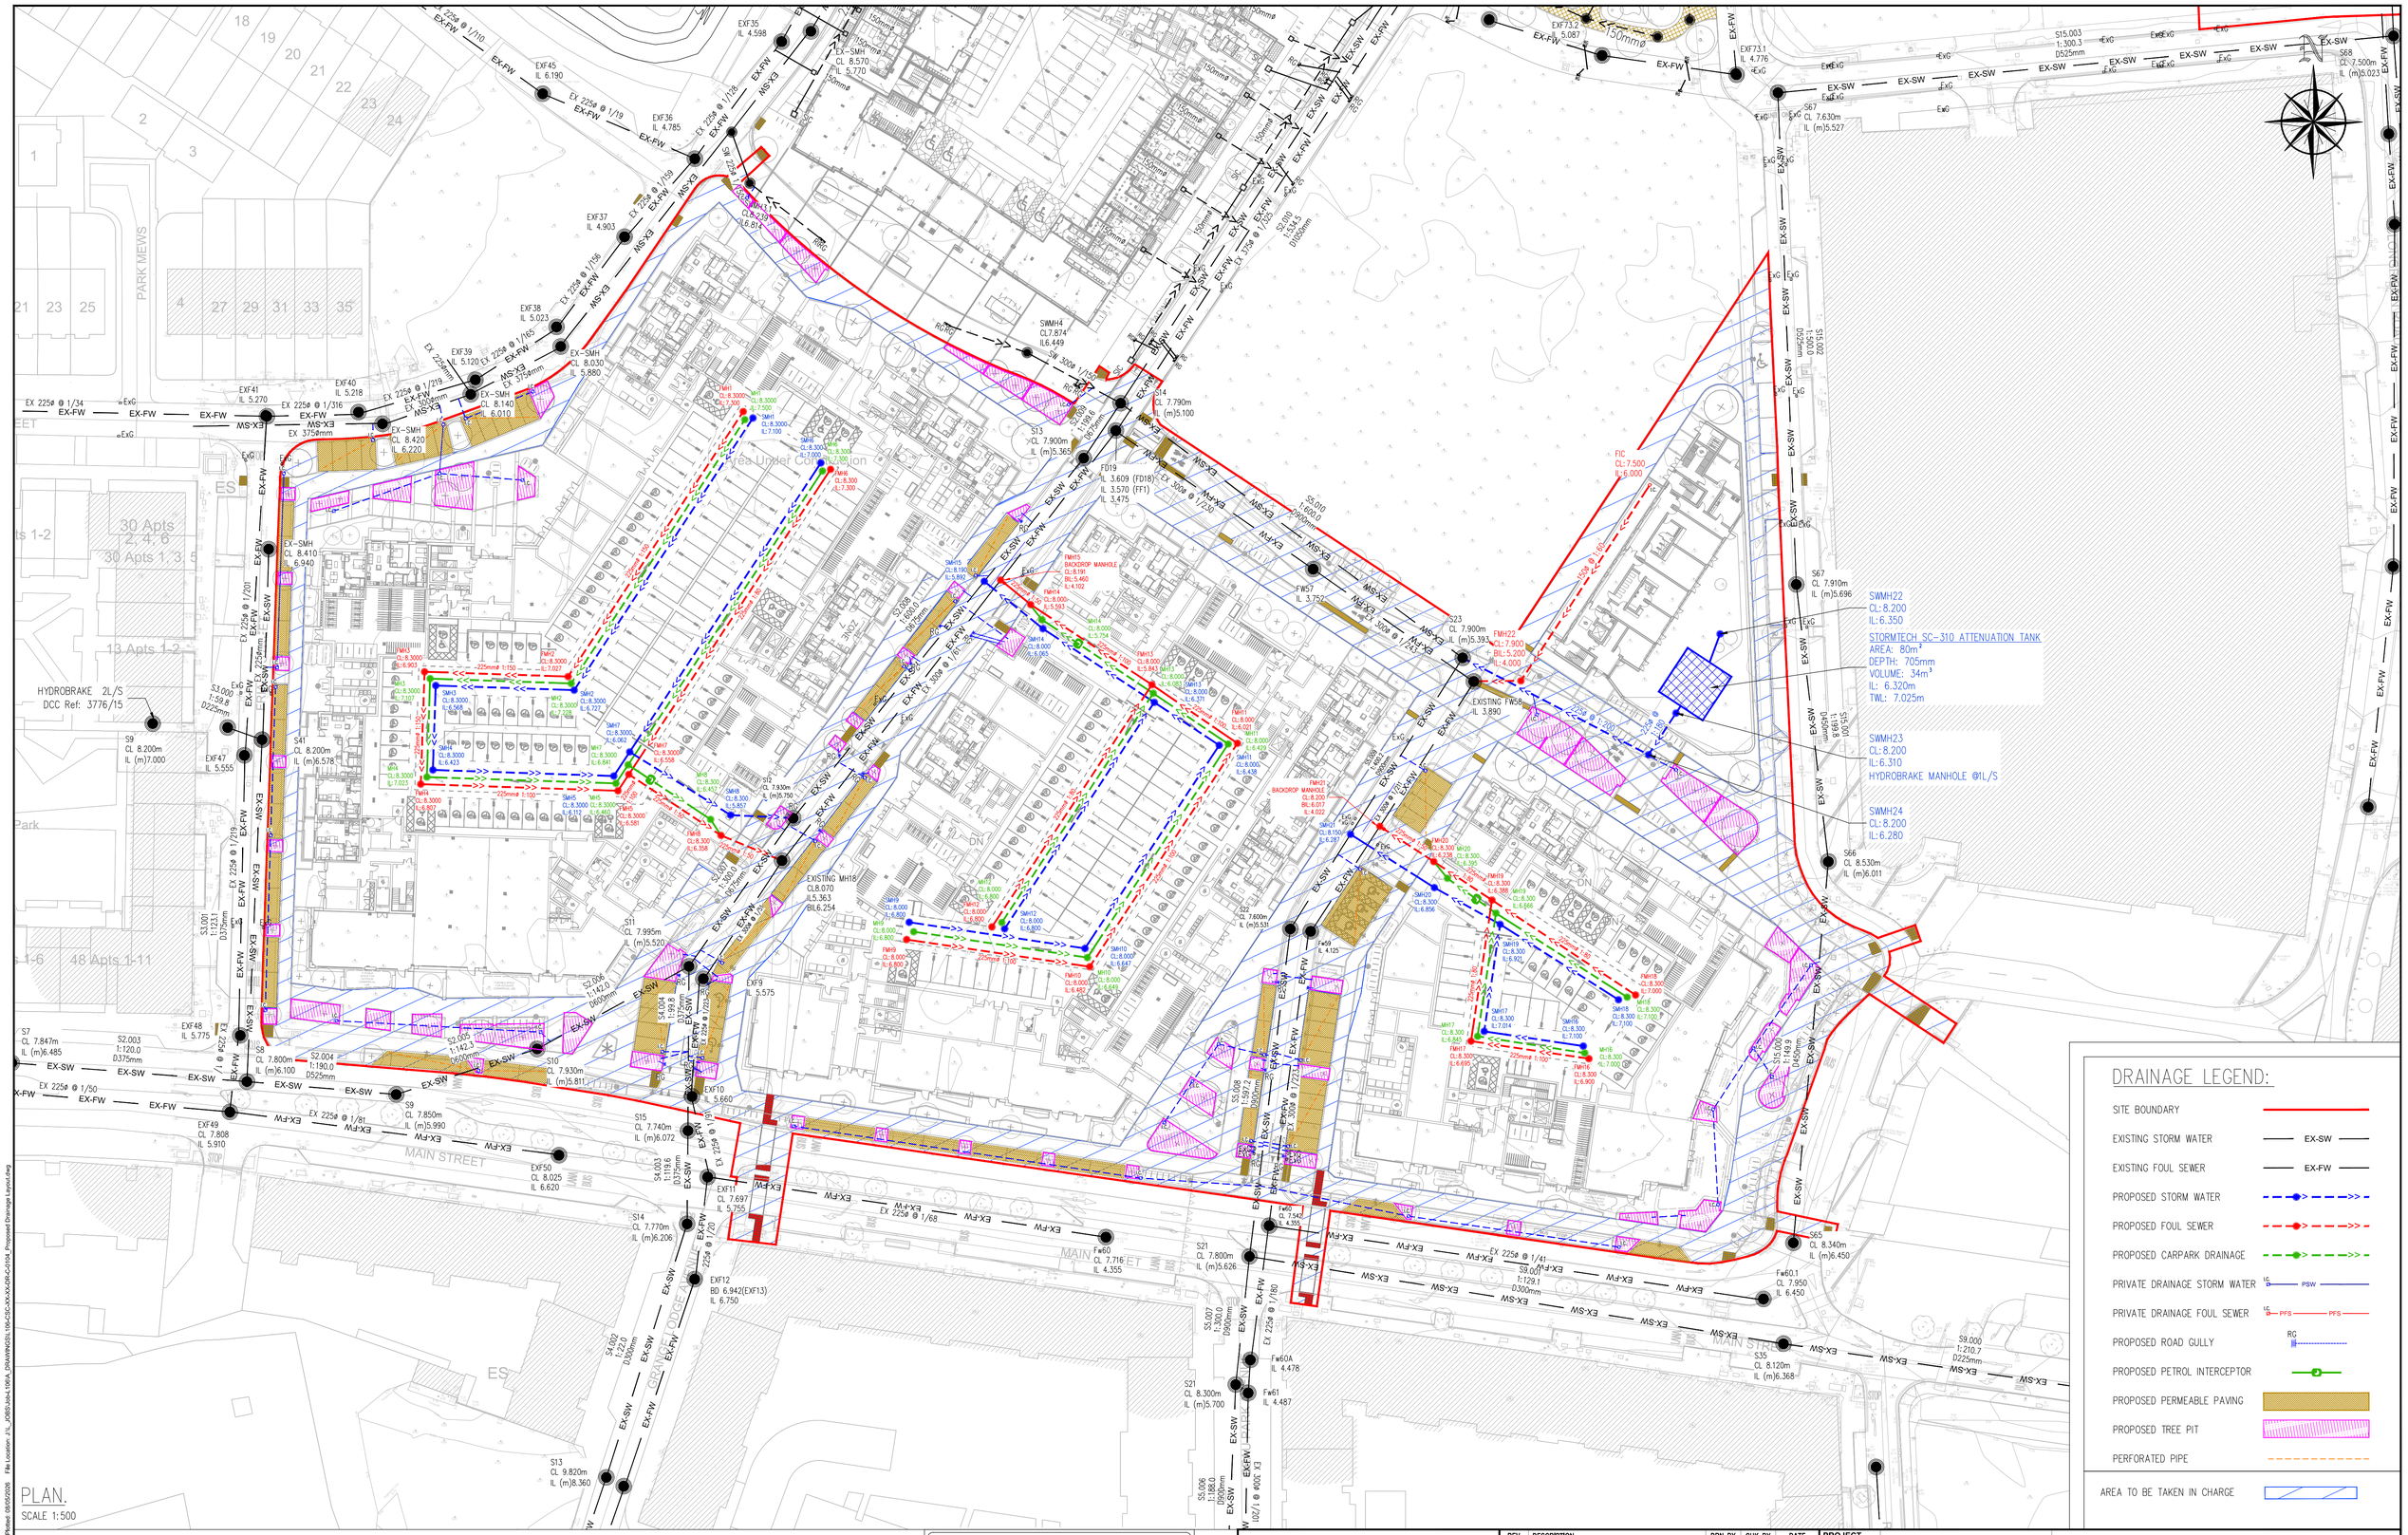


PLAN.
SCALE 1:500

DRAINAGE LEGEND:

- SITE BOUNDARY
- EXISTING STORM WATER — EX-SW
- EXISTING FOUL SEWER — EX-FW
- PROPOSED STORM WATER
- PROPOSED FOUL SEWER
- PROPOSED CARPARK DRAINAGE
- PRIVATE DRAINAGE STORM WATER — PSW
- PRIVATE DRAINAGE FOUL SEWER — PFS
- PROPOSED ROAD GULLY — RG
- PROPOSED PETROL INTERCEPTOR — PI
- PROPOSED PERMEABLE PAVING
- PROPOSED TREE PIT
- PERFORATED PIPE
- AREA TO BE TAKEN IN CHARGE

PLANNING DRAWING

NOT FOR CONSTRUCTION.
ALL LEVELS GIVEN ARE
RELATIVE TO ORDNANCE DATUM.

THIS DRAWING HAS BEEN ISSUED FOR INFORMATION PURPOSES ONLY AND MUST NOT BE USED FOR CONSTRUCTION UNDER ANY CIRCUMSTANCES.

NOTES

1. For setting out refer to Architect's drawings.
2. This drawing to be read in conjunction with all other Architectural and Engineering drawings and all other relevant drawings and Specifications.
3. DO NOT SCALE THIS DRAWING. Use figured dimensions only.
4. No part of this document may be reproduced or transmitted in any form or stored in any retrieval system of any nature without the written permission as copyright holder except as agreed for use on the project for which the document was originally issued.
5. Ordnance Survey Ireland Licence Number EN 0074026.

REV	DESCRIPTION	DRN. BY	CHK. BY	DATE
P1	ISSUE FOR LRD OPINION	SC	FDB	24.04.2026
P2	REVISED DRAINAGE LAYOUT	SC	NA	20.03.2026
P3	ISSUE FOR LRD STAGE 3	SC	FDB	08.05.2026

PROJECT	CLONGRIFFIN WIDER LANDS
CLIENT	LAND DEVELOPMENT AGENCY
JOB No.	L106
DRAWING No.	L106-CSC-XX-XX-DR-C-0104
STATUS	S2 - Shared (Coordination)
TITLE	PROPOSED DRAINAGE LAYOUT

DRAWN BY	CHECKED BY	REVISION
SC	FB	P3
	SCALE	DATE
	1:500 @ A1	SEPT. '25

CS CONSULTING
Civil , Structural & Traffic Engineering
Head Office: 19-22 Dome Street, Dublin 2.
t: +353 (0)1 5480863 e: info@csconsulting.ie w: www.csconsulting.ie

Last saved by: Stephen.Curran (08/05/2026) Last Plotted: 08/05/2026 File Location: J:_JOBS\Jobs\L106\A_DRAWINGS\L106-CSC-XX-XX-DR-C-0104_Proposed Drainage Layout.dwg