

Copyright. All rights reserved
This work is copyright and cannot be produced or copied in any form or by any means (graphic, electronic or mechanical including photocopying) without written permission of the originator. Any license, express or implied, to use this document for any purpose whatsoever is restricted to the terms of the agreement or implied agreement between the originator and the instructing party.

DO NOT SCALE FROM THIS DRAWING. WORK ONLY FROM FIGURED DIMENSIONS. THIS DRAWING TO BE READ IN CONJUNCTION WITH RELEVANT CONSULTANTS DRAWINGS.


REVISION	DATE	DESCRIPTION	DRAWN	CHK/AP
P1	23.09.22	Internal Coordination	EC	RR
P2	05.10.22	Pre-Planning Application Issue	EC	RR
P3	24.02.23	Internal Coordination	VG	RR
P4	16.03.23	Planning Application Issue	VG	RR
P5	28.04.26	Proposed LRD Amendment (Rose Cottage and Hospital) at St. Vincents Hospital Fairview	FE	PH/MH

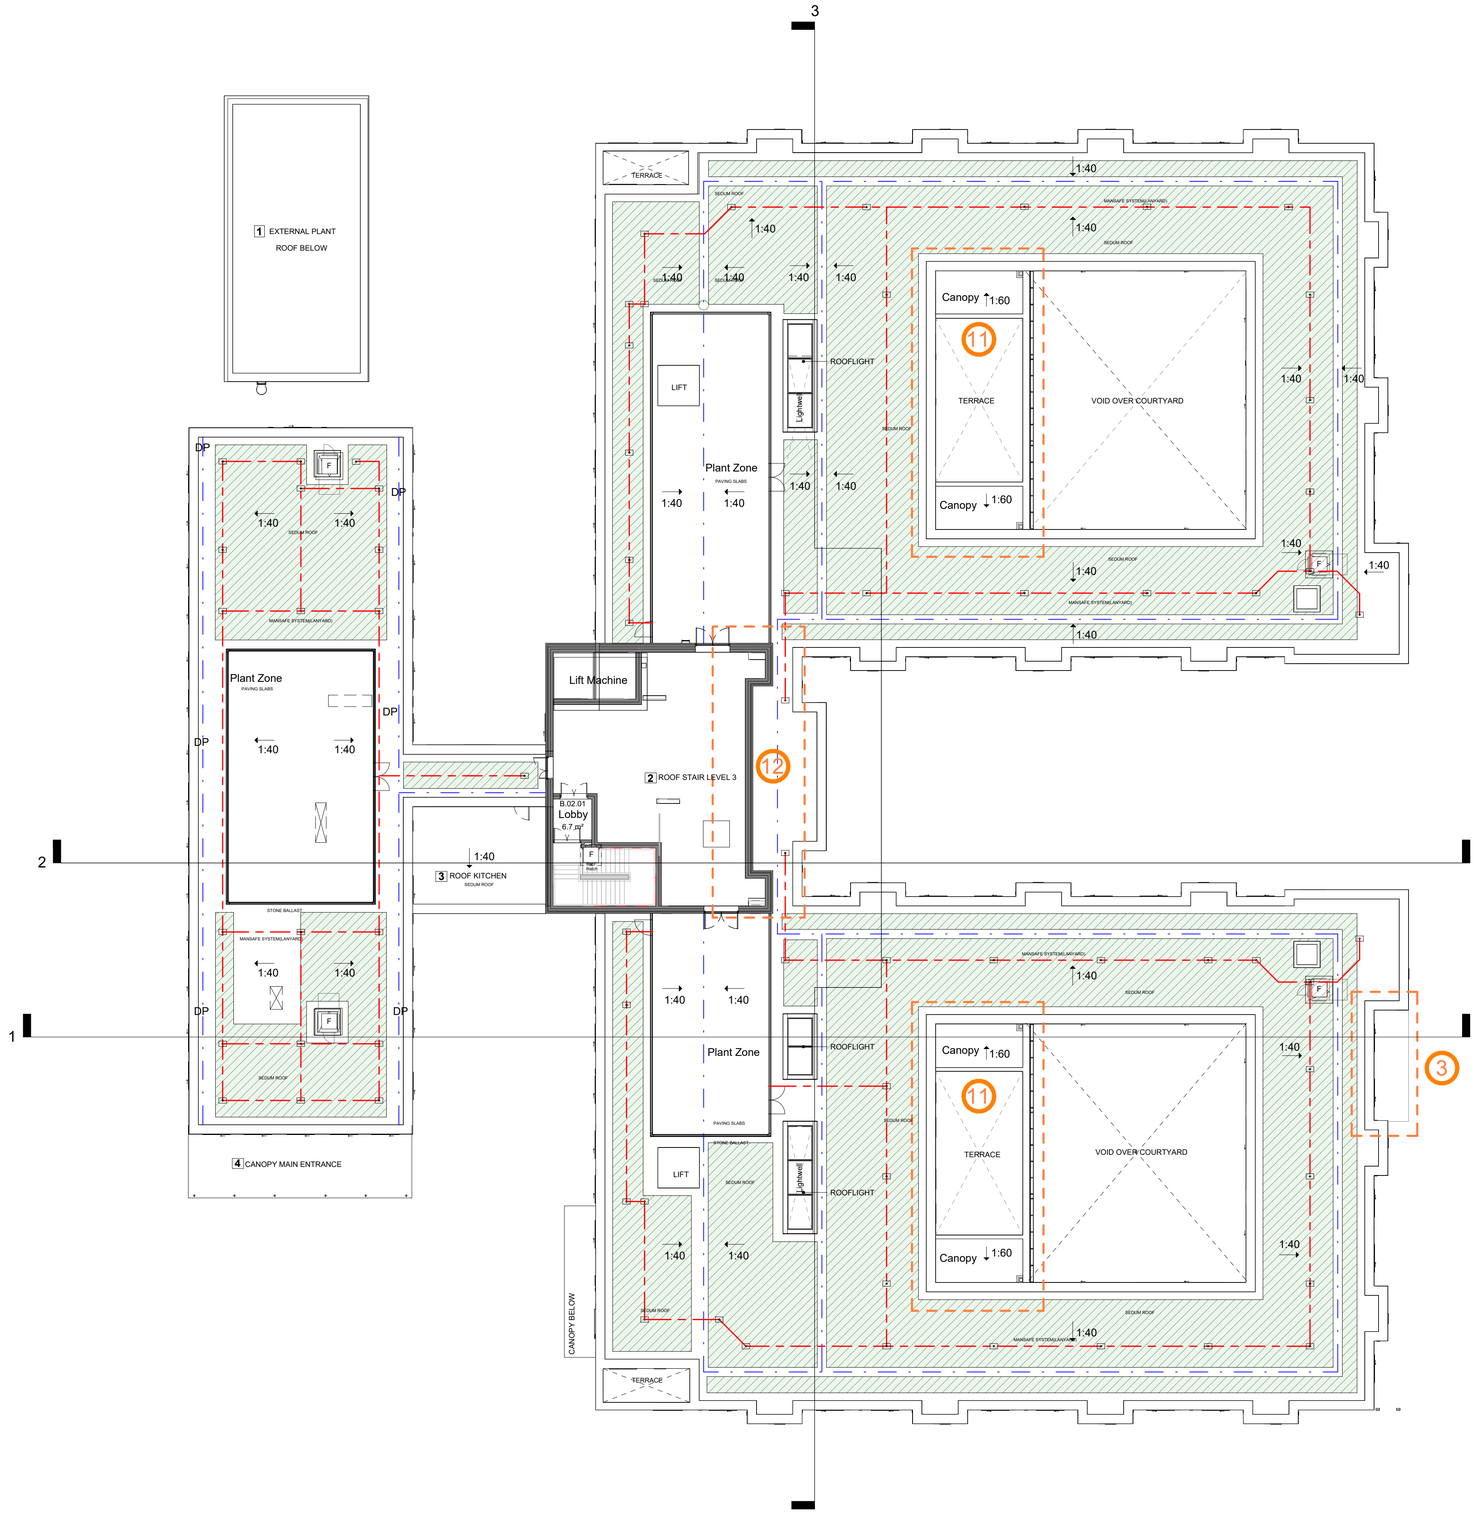


Proposed GA Roof Plan
1 : 200

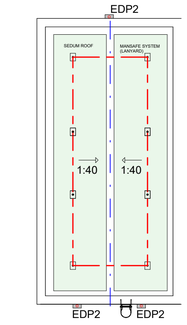


1 Roof External Plant Building
1 : 200

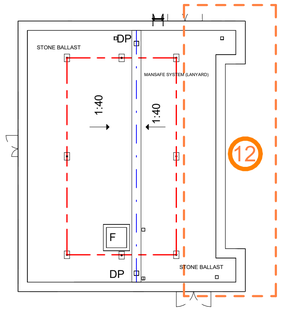

2 Roof Stair Level 03
1 : 200

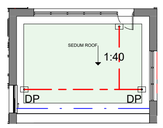

3 Roof - Kitchen
1 : 200

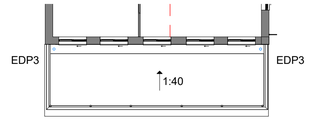

4 Canopy Main Entrance
1 : 200

PLANNING AMENDMENT LEGEND

Areas subject to LRD Amendment

1	Entrance lobby enclosure made wider and shallower
2	Kitchen lobby door widened to leaf + half
3	2no south ward bedrooms changed to ground floor seclusion suite with external seclusion terrace, mesh enclosed
4	CAMHS ward renamed South Ward
5	Fenced enclosure to north delivery yard removed
6	Staircores 6 and 7 external doors widened
7	Substation door changed to ESB triple leaf arrangement
8	Store changed to external seclusion terrace, north ward
9	Additional window to north ward first floor seclusion terrace
10	Windows omitted
11	First floor ward terrace canopy arrangement amended
12	Second floor plant room east side wall recessed

Roof accessories

F — 1.0 m² Automatically opening fire vent to be provided over staircase according to fire strategy


DP EDP — Rain Water Pipe: DP = internal, EDP = external

Gutter

Propietary service hatch to enable access for maintenance to roof level
Internally: keyed locking handle
Externally: non locking handle
And 1.0 m² opening fire vent according to fire strategy

ManSafe System (lanyard)
See Drawing SVHF-MAA-HO-XX-DR-A-276002 for Roof details

Fixed Vertical Ladder with Hinged Ladder Gate. Aluminium plate, stainless steel hinge. Padlock fixing

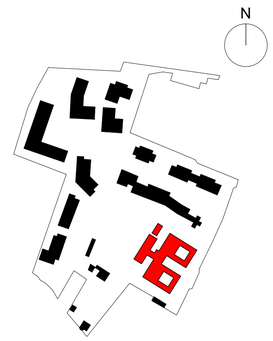

SCALE 1:200
0 2m 10m 20m

19 Merrion Square,
Dublin 2, Ireland
+353 (0)1 669 3000
www.stwarchitects.com
mail@stwarchitects.com

4 Northington Street
London, WC1N 2JG
+44 (0)207 490 1904
www.medicalarchitecture.com
London@medicalarchitecture.com

CLIENT
St. Vincent's Hospital Fairview
Dublin 3

PROJECT
St. Vincent's Hospital Fairview
Redevelopment Mental Health Facility

DRAWING TITLE
Mental Health Facility - GA Plan - Roof Second Floor

PROJECT NUMBER	SCALE @ A1	SUITABILITY	REVISION DATE
1032	1:200	S4	28.04.26

DRAWING NUMBER	REVISION
SVHF-MAA-HO-02-DR-A-022007	P5