

Copyright. All rights reserved
This work is copyright and cannot be produced or copied in any form or by any means (graphic, electronic or mechanical including photocopying) without written permission of the originator. Any license, express or implied, to use this document for any purpose whatsoever is restricted to the terms of the agreement or implied agreement between the originator and the instructing party.

DO NOT SCALE FROM THIS DRAWING. WORK ONLY FROM FIGURED DIMENSIONS. THIS DRAWING TO BE READ IN CONJUNCTION WITH RELEVANT CONSULTANTS DRAWINGS.


REVISION	DATE	DESCRIPTION	DRAWN	CHK/AP
P1	23.09.22	Internal Coordination	EC	RR
P2	05.10.22	Pre-Planning Application Issue	EC	RR
P3	24.02.23	Internal Coordination	VG	RR
P4	16.03.23	Planning Application Issue	VG	RR
		Reissued as Permitted development for the proposed LRD Amendment (Rose cottage and Hospital) at St Vincent's Hospital, Fairview.	PH	FE/MH

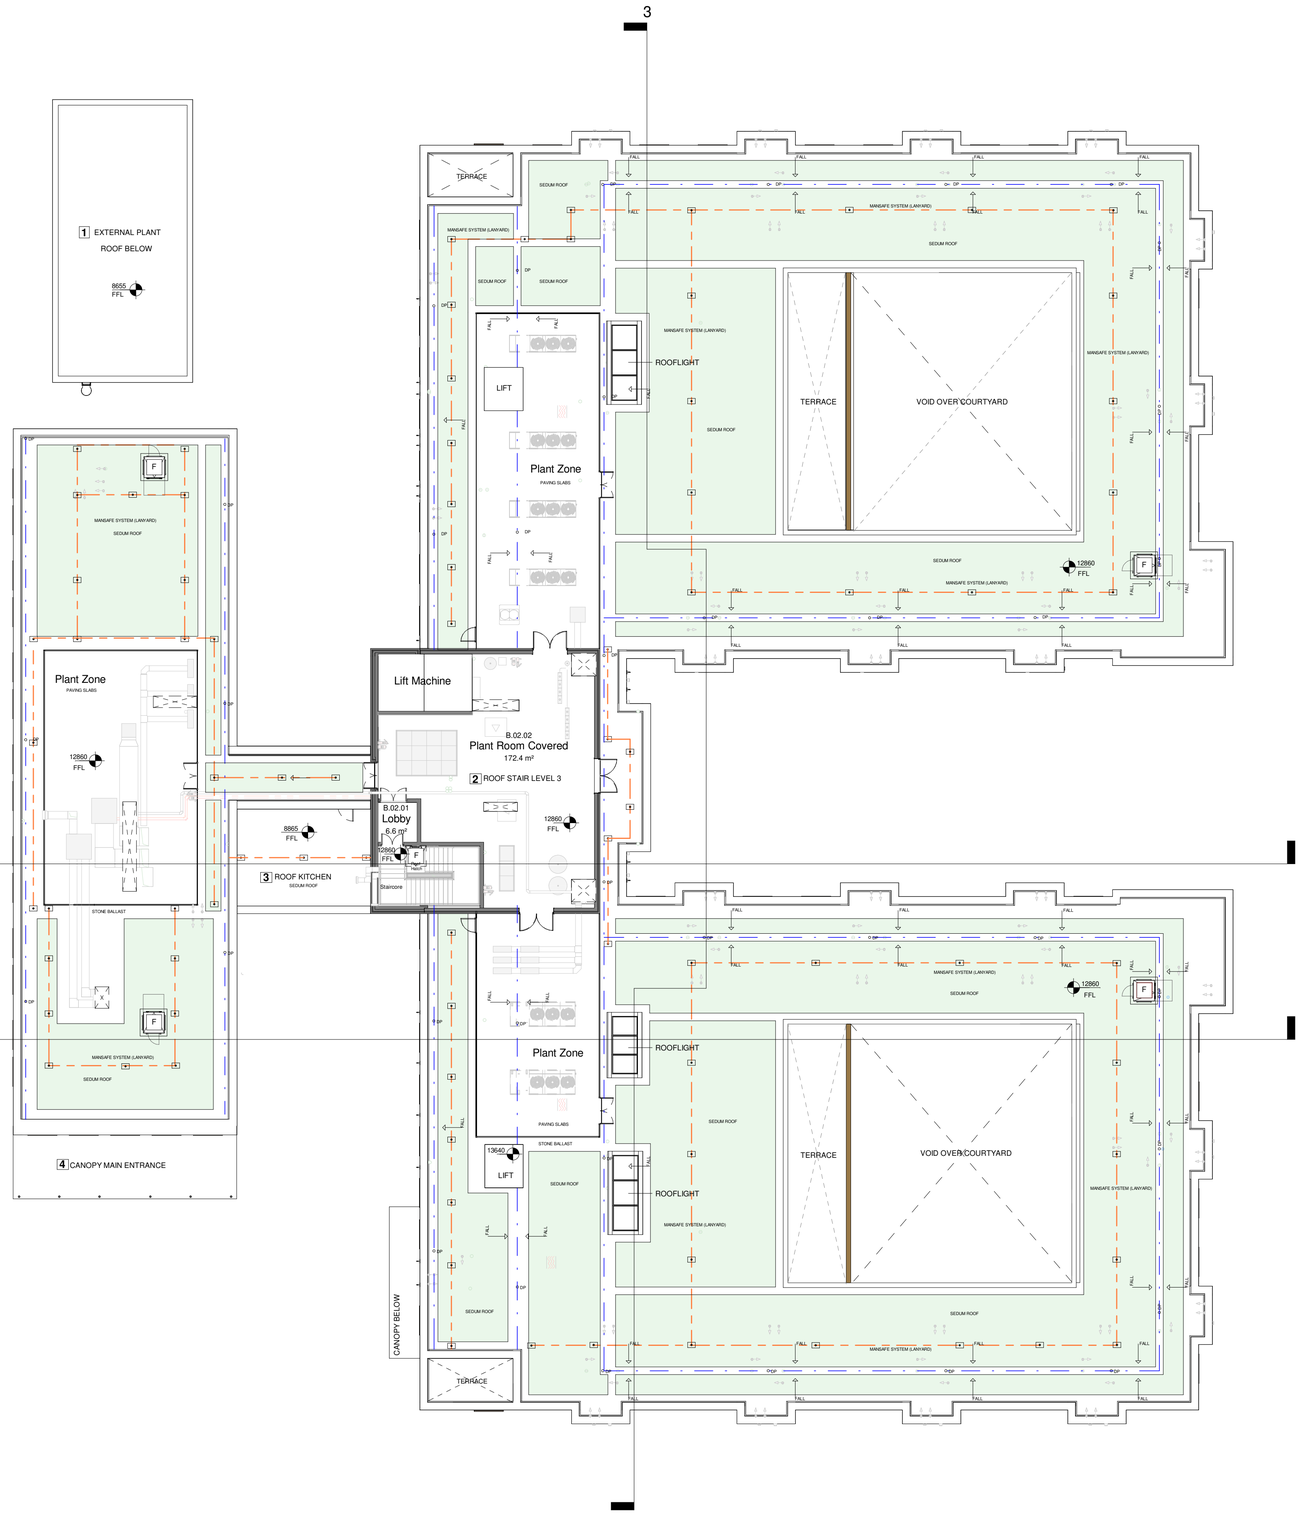


Permitted GA Roof Plan
1:200

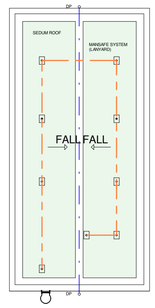


1 Roof External Plant Building
1 : 200

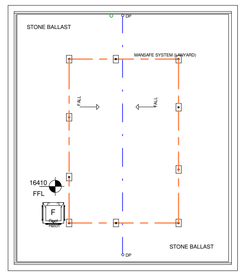

2 Roof Stair Level 03
1 : 200

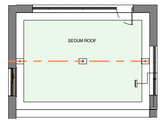

3 Roof - Kitchen
1 : 200

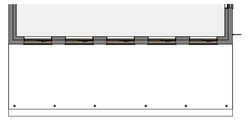


4 Canopy Main Entrance
1 : 200

Roof accessories

- F — 1.0 m² Automatically opening fire vent to be provided over staircase according to fire strategy
- DP — Rain Water Pipe 160 mm diameter
- Gutter
- Propietary service hatch to enable access for maintenance to roof level
  Internally: keyed locking handle
  Externally: non locking handle
  And 1.0 m² opening fire vent according to fire strategy
- ManSafe System (lanyard)
  See Drawing SVHF-MAA-HO-XX-DR-A-276001 for Roof details
- Fixed Vertical Ladder with Hinged Ladder Gate. Aluminium plate, stainless steel hinge. Padlock fixing

SITE KEY PLAN

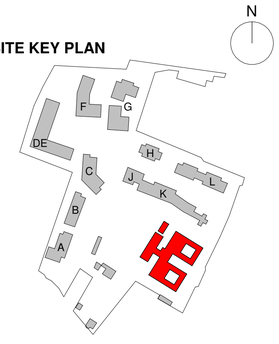

SCALE 1:200
0 2m 10m 20m

19 Merrion Square,
Dublin 2, Ireland
+353 (0)1 669 3000
www.stwarchitects.com
mail@stwarchitects.com

4 Northington Street
London, WC1N 2JG
+44 (0)207 490 1904
www.medicalarchitecture.com
London@medicalarchitecture.com

CLIENT
St. Vincent's Hospital Fairview
Dublin 3

PROJECT
St. Vincent's Hospital Fairview Redevelopment
Mental Health Facility

DRAWING TITLE
Mental Health Facility - GA Plan - Roof Second Floor

PROJECT NUMBER	SCALE @ A1	SUITABILITY	REVISION DATE
1032	1:200	S4	16.03.23

DRAWING NUMBER	REVISION
SVHF-MAA-HO-02-DR-A-0222017	P4