

**Copyright. All rights reserved**
This work is copyright and cannot be produced or copied in any form or by any means (graphic, electronic or mechanical including photocopying) without written permission of the originator. Any license, express or implied, to use this document for any purpose whatsoever is restricted to the terms of the agreement or implied agreement between the originator and the instructing party.

DO NOT SCALE FROM THIS DRAWING. WORK ONLY FROM FIGURED DIMENSIONS. THIS DRAWING TO BE READ IN CONJUNCTION WITH RELEVANT CONSULTANTS DRAWINGS.

| REVISION | DATE | DESCRIPTION | DRAWN | CHK/AP |
|---|---|---|---|---|
| P1 | 23.09.22 | Internal Coordination | EC | RR |
| P2 | 05.10.22 | Pre-Planning Application Issue | EC | RR |
| P3 | 24.02.23 | Internal Coordination | VG | RR |
| P4 | 16.03.23 | Planning Application Issue | VG | RR |
| | | Reissued as Permitted development for the proposed LRD Amendment (Rose cottage and Hospital) at St Vincent's Hospital, Fairview. | PH | FE/MH |

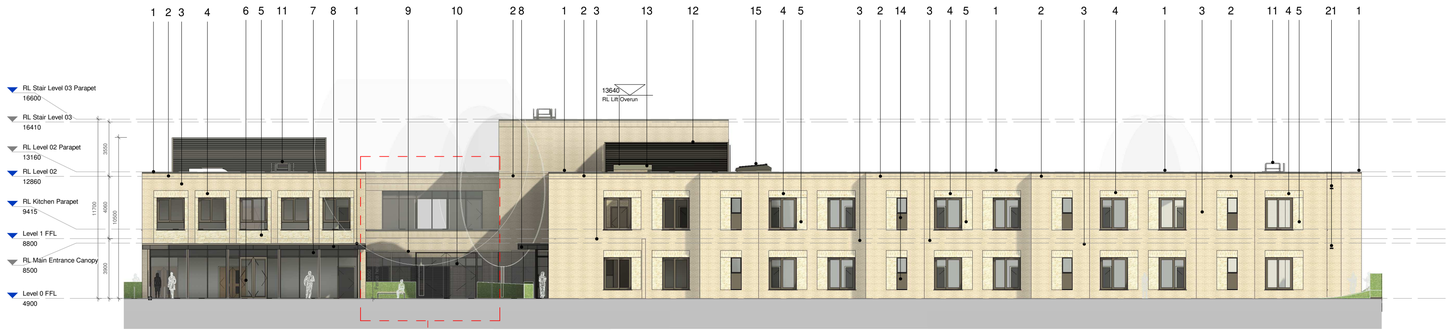


## Permitted Elevation_1
1:200

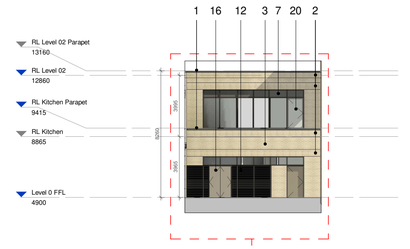


## Permitted Elevation_10
1:200

## Materials Key


1. PPC Aluminium parapet capping - dark grey
2. Double soldier course brick to lintels and parapet
3. Weathered buff brick
4. Lighter double soldier course brick
5. Lighter stretcher bond course brick
6. PPC Aluminium double glazing door
7. Spandrel - Aluminium - pearl beige
8. Fascia - Aluminium - pearl beige
9. Metal mesh panel fencing - pearl beige
10. Metal mesh gate - pearl beige
11. Roof hatch with railings
12. Louvered panel - pearl beige
13. Lift overun
14. Single window with fixed panel - pearl beige
15. Rooflight
16. Solid steel painted door - pearl beige
17. Steel louvred door - pearl beige
18. Fixed vertical ladder
19. Roof Plant - refer to Mechanical drawings
20. Glazed door - access to kitchen rooftop
21. Single airbrick
22. Double airbrick




## Permitted Elevation_2
1:200





## Permitted Elevation_9
1:200

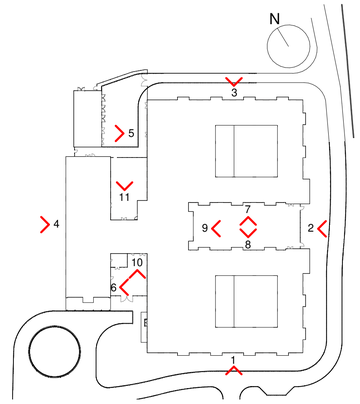






## Permitted Elevation_3
1:200

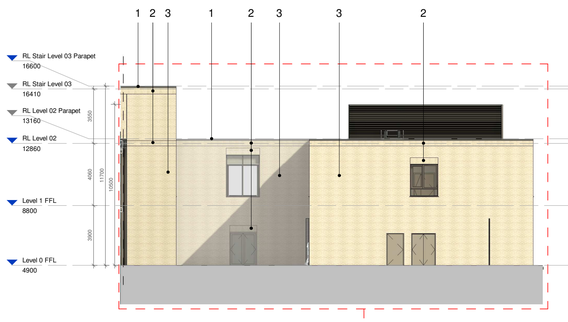


## Permitted Elevation_11
1:200

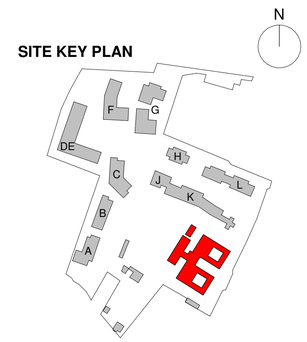





## Permitted Elevation_4
1:200

SCALE 1:200
0 2m 10m 20m

19 Merrion Square,
Dublin 2, Ireland
+353 (0)1 669 3000
www.stwarchitects.com
mail@stwarchitects.com

4 Northington Street
London, WC1N 2JG
+44 (0)207 490 1904
www.medicalarchitecture.com
London@medicalarchitecture.com

CLIENT
St. Vincent's Hospital Fairview
Dublin 3

PROJECT
St. Vincent's Hospital Fairview Redevelopment
Mental Health Facility

DRAWING TITLE
Mental Health Facility - GA Elevations 1

| PROJECT NUMBER | SCALE @ A1 | SUITABILITY | REVISION DATE |
|---|---|---|---|
| 1032 | 1:200 | S4 | 16.03.23 |

| DRAWING NUMBER | REVISION |
|---|---|
| SVHF-MAA-HO-XX-DR-A-024008 | P4 |