**Copyright. All Rights Reserved.**
This work is copyright and cannot be produced or copied in any form or by any means (graphic, electronic or mechanical including photocopying) without the written permission of the originator. Any license, express or implied, to use this document for any purpose whatsoever is restricted to the terms of the agreement or implied agreement between the originator and the instructing party.

Levels and contours are relative to an Ordnance Survey Datum

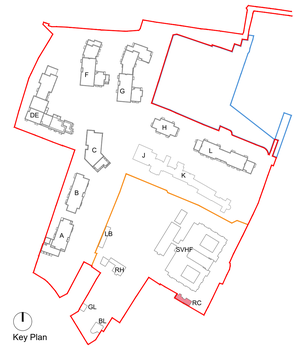
Figured dimensions in millimetres.

**All drawings are to be read in conjunction with Architectural Specification.**


NOTES:

GENERAL DRAWING NOTE:


1. THIS DRAWING IS INTENDED FOR PLANNING PURPOSES ONLY.
2. THIS DRAWING IS INTENDED TO BE READ IN CONJUNCTION WITH THE FOLLOWING DOCUMENTATION:
   - THE 'PROPOSED' DRAWING SERIES
   - THE 'SCHEDULE OF WORKS'
   - THE 'CONSERVATION REPORT'
   - THE 'PLANNING DESIGN STATEMENT'
3. PLEASE REFER TO THE 'SCHEDULE OF WORKS' DOCUMENT FOR SCOPE OF WORKS ASSOCIATED WITH ALL LOCATION SPECIFIC TAGS ON THIS DRAWING.





Key Plan

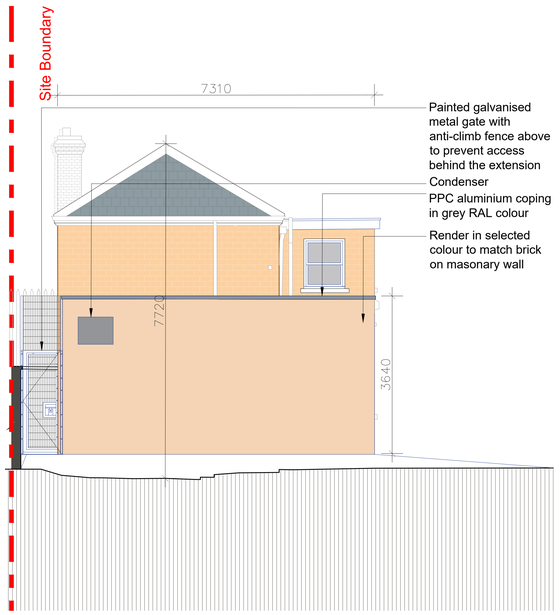



01 Proposed East Elevation SCALE 1:50

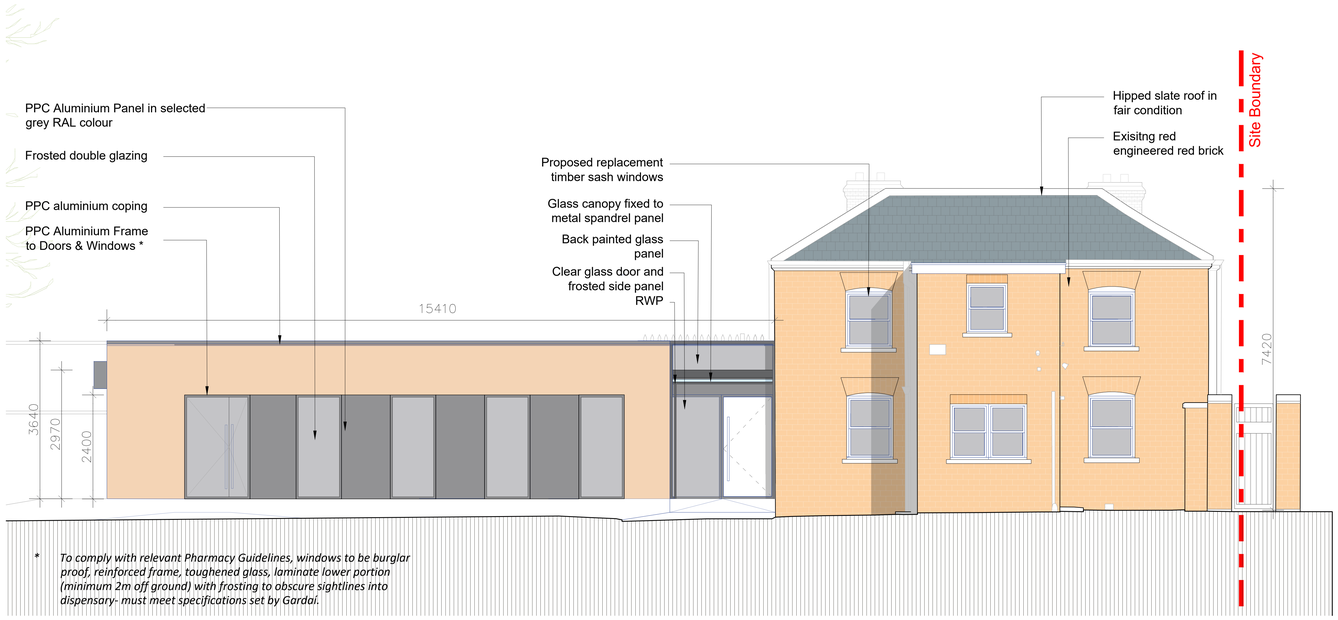



02 Proposed North Elevation SCALE 1:50

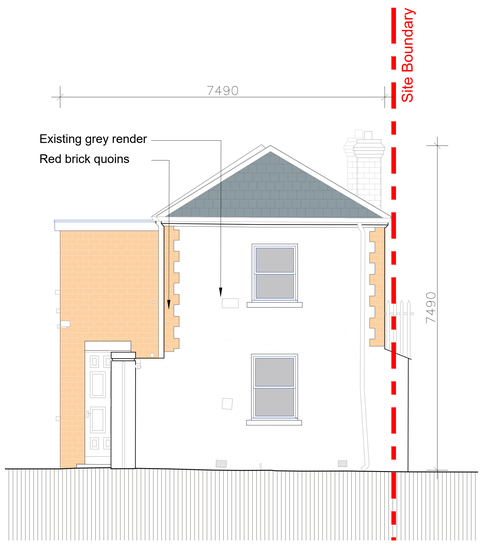


03 Proposed West Elevation SCALE 1:50

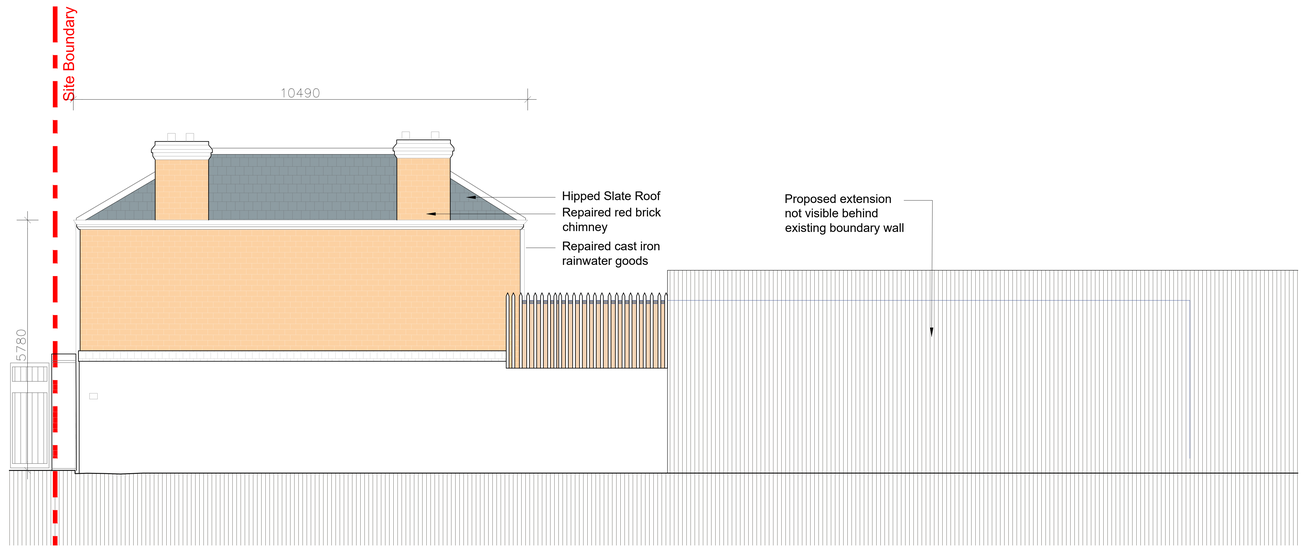


04 Proposed South Elevation SCALE 1:50

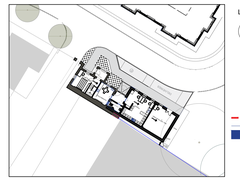


| REVISION SCHEDULE | | | |
|---|---|---|---|
| NO. | DATE | ISSUED BY | DESCRIPTION |
| P01 | 24/04/2026 | JG | LRD Amendment Application |
| | | | |
| | | | |

PROJECT

Proposed LRD Amendment (Rose Cottage and Hospital) at St. Vincent's Hospital Fairview

PROJECT ADDRESS

St. Vincent's Hospital, Fairview, Dublin 3

CLIENT

St. Vincent's Hospital Fairview

PROJECT TEAM

STW Scott Tallon Walker ARCHITECTS
19 Merrion Square, Dublin 2, Ireland
Tel: +353 (0)1 669 3000
Email: mail@stwarchitects.com
Web: www.stwarchitects.com

DRAWING

Rose Cottage_Proposed Elevations

| SCALE @A0 | ISSUED: |
|---|---|
| 1:50 | 24/04/2026 |
| DRAWN BY: | CHECKED BY: |
| Jonathan Gundry | Paul Barry |
| PROJECT NO. | PROJECT ARCHITECT: |
| 21047 | Paul Barry |
| DRAWING NO. | REVISION |
| **SVRD-STW-RC-ZZ-DR-A-024052** | P01 |

24/04/2026 16:36:54 SVHF-STW-RC-ZZ-DR-A-024052.dwg