


01 - Selected Brick / Brick Slip Finish to selected colour
02 - Selected double glazed windows to selected colour
03 - Selected coloured Parapet Cap or similar approved
04 - Selected balcony system
05 - Render finish to selected colour

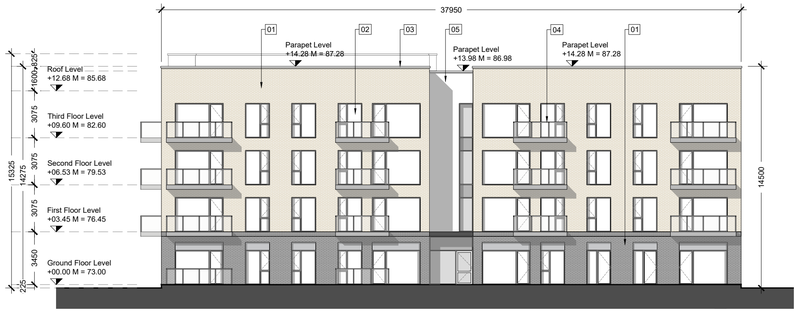


01 Block A - South - East Elevation
1:200 @ A1

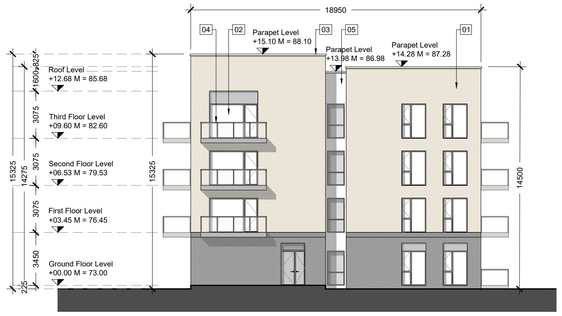


02 Block A - South - West Elevation
1:200 @ A1

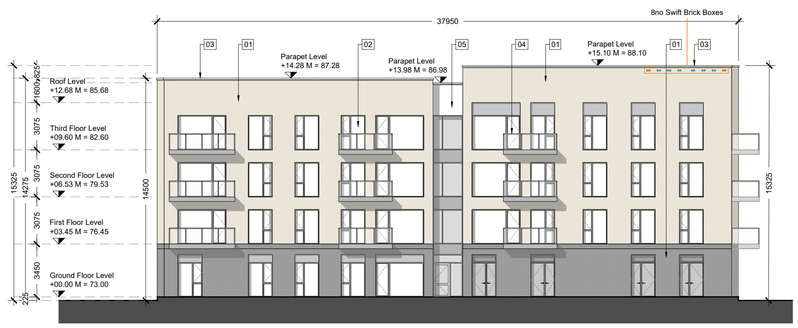

03 Block A - North - West Elevation
1:200 @ A1

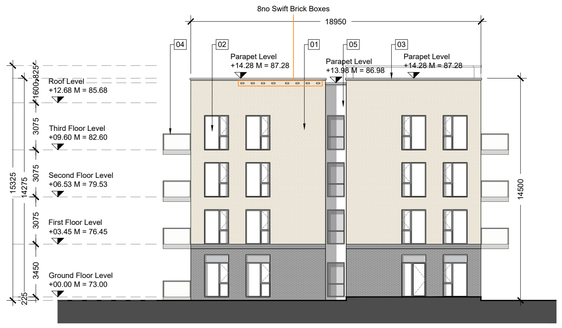

04 Block A - North - East Elevation
1:200 @ A1

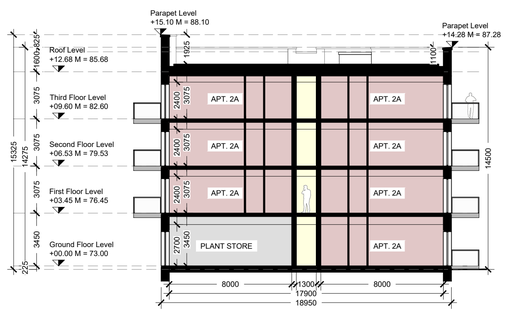

05 Section A-A
1:200 @ A1

Scale 1:200 [m]
0 5 10 20

GENERAL NOTES
1. COPYRIGHT RESERVED
2. DO NOT SCALE DRAWING. USE FIGURED DIMENSIONS ONLY.
3. ALL DISCREPENCIES TO BE REPORTED TO ARCHITECT.
4. THE CONTRACTOR IS RESPONSIBLE FOR CHECKING ALL LEVELS AND DIMENSIONS.
5. ALL STRUCTURE TO BE TO STRUCTURAL ENGINEERS DETAILS.
6. ALL MECH & ELEC SERVICES TO SERVICES ENGINEERS DETAILS.
7. ALL PROPRIETARY ITEMS TO BE INSTALLED IN ACCORDANCE WITH MANUFACTURERS INSTRUCTIONS.
8. CONTRACTOR IS RESPONSIBLE FOR THE COORDINATION OF STRUCTURE FINISHES AND SERVICES.

REV	DATE	DESCRIPTION	BY

LEGEND

Apartment Block A (1&2 Bed Apt.)

JFA ARCHITECTS
THE TREE HOUSE, 17 RICHVIEW OFFICE PARK
CLONSKEAGH, D14 XR82, IRELAND
T: (01) 6689888 E: info@jfa.ie W: www.jfa.ie

CLIENT
Solkerry Ventures Ltd.

PROJECT
Residential Development at Summerhill Rd,
Dunboyne, Co. Meath

DRAWING
Apartment Block A
Elevations & Section

SCALE 1:200 @ A1
JOB NO. 2449
DRAWN BY RJ
DATE August 2026
DRAWING NUMBER SMR-AA-ZZ-DR--JFA-AR-P4200
REVISION

DRAWING LOCATION
w:\24 jobs\2449 - summerhill road\00-current drawings

DRAWING STATUS
PLANNING