



INSET A.
SCALE 1:250

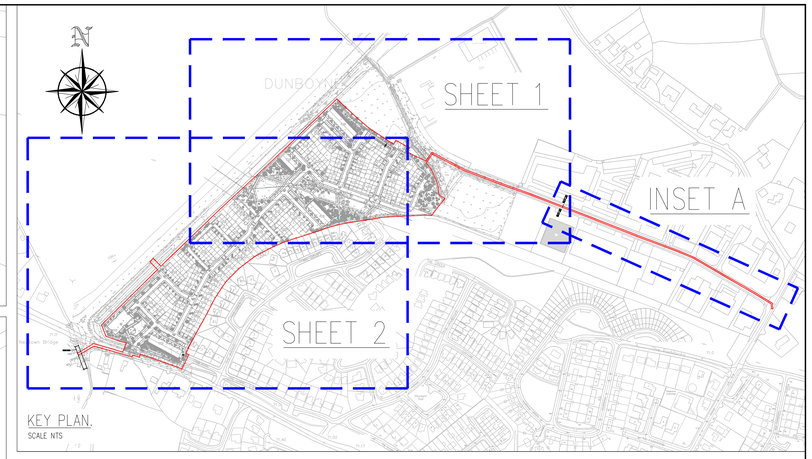

KEY PLAN.
SCALE NTS

NOTE.
- REFER TO DRAWINGS D144-CSC-XX-XX-DR-C-0017/0018 FOR FOUL DRAINAGE DETAILS
- REFER TO DRAWINGS D144-CSC-XX-XX-DR-C-0028/0029/0030 FOR FOUL DRAINAGE LONGSECTIONS
- REFER TO DRAWING D144-CSC-XX-XX-DR-C-0031 FOR FOUL PUMPING STATION LAYOUT & SECTIONS

FOUL DRAINAGE LEGEND:
- SITE BOUNDARY
- EXISTING FOUL SEWER (EX-FW)
- PROPOSED FOUL SEWER uPVC SN8
- PROPOSED 80mmø FOUL RISING MAIN PE80 SDR17
- PRIVATE FOUL SEWER uPVC SN8
- PROPOSED INSPECTION CHAMBER

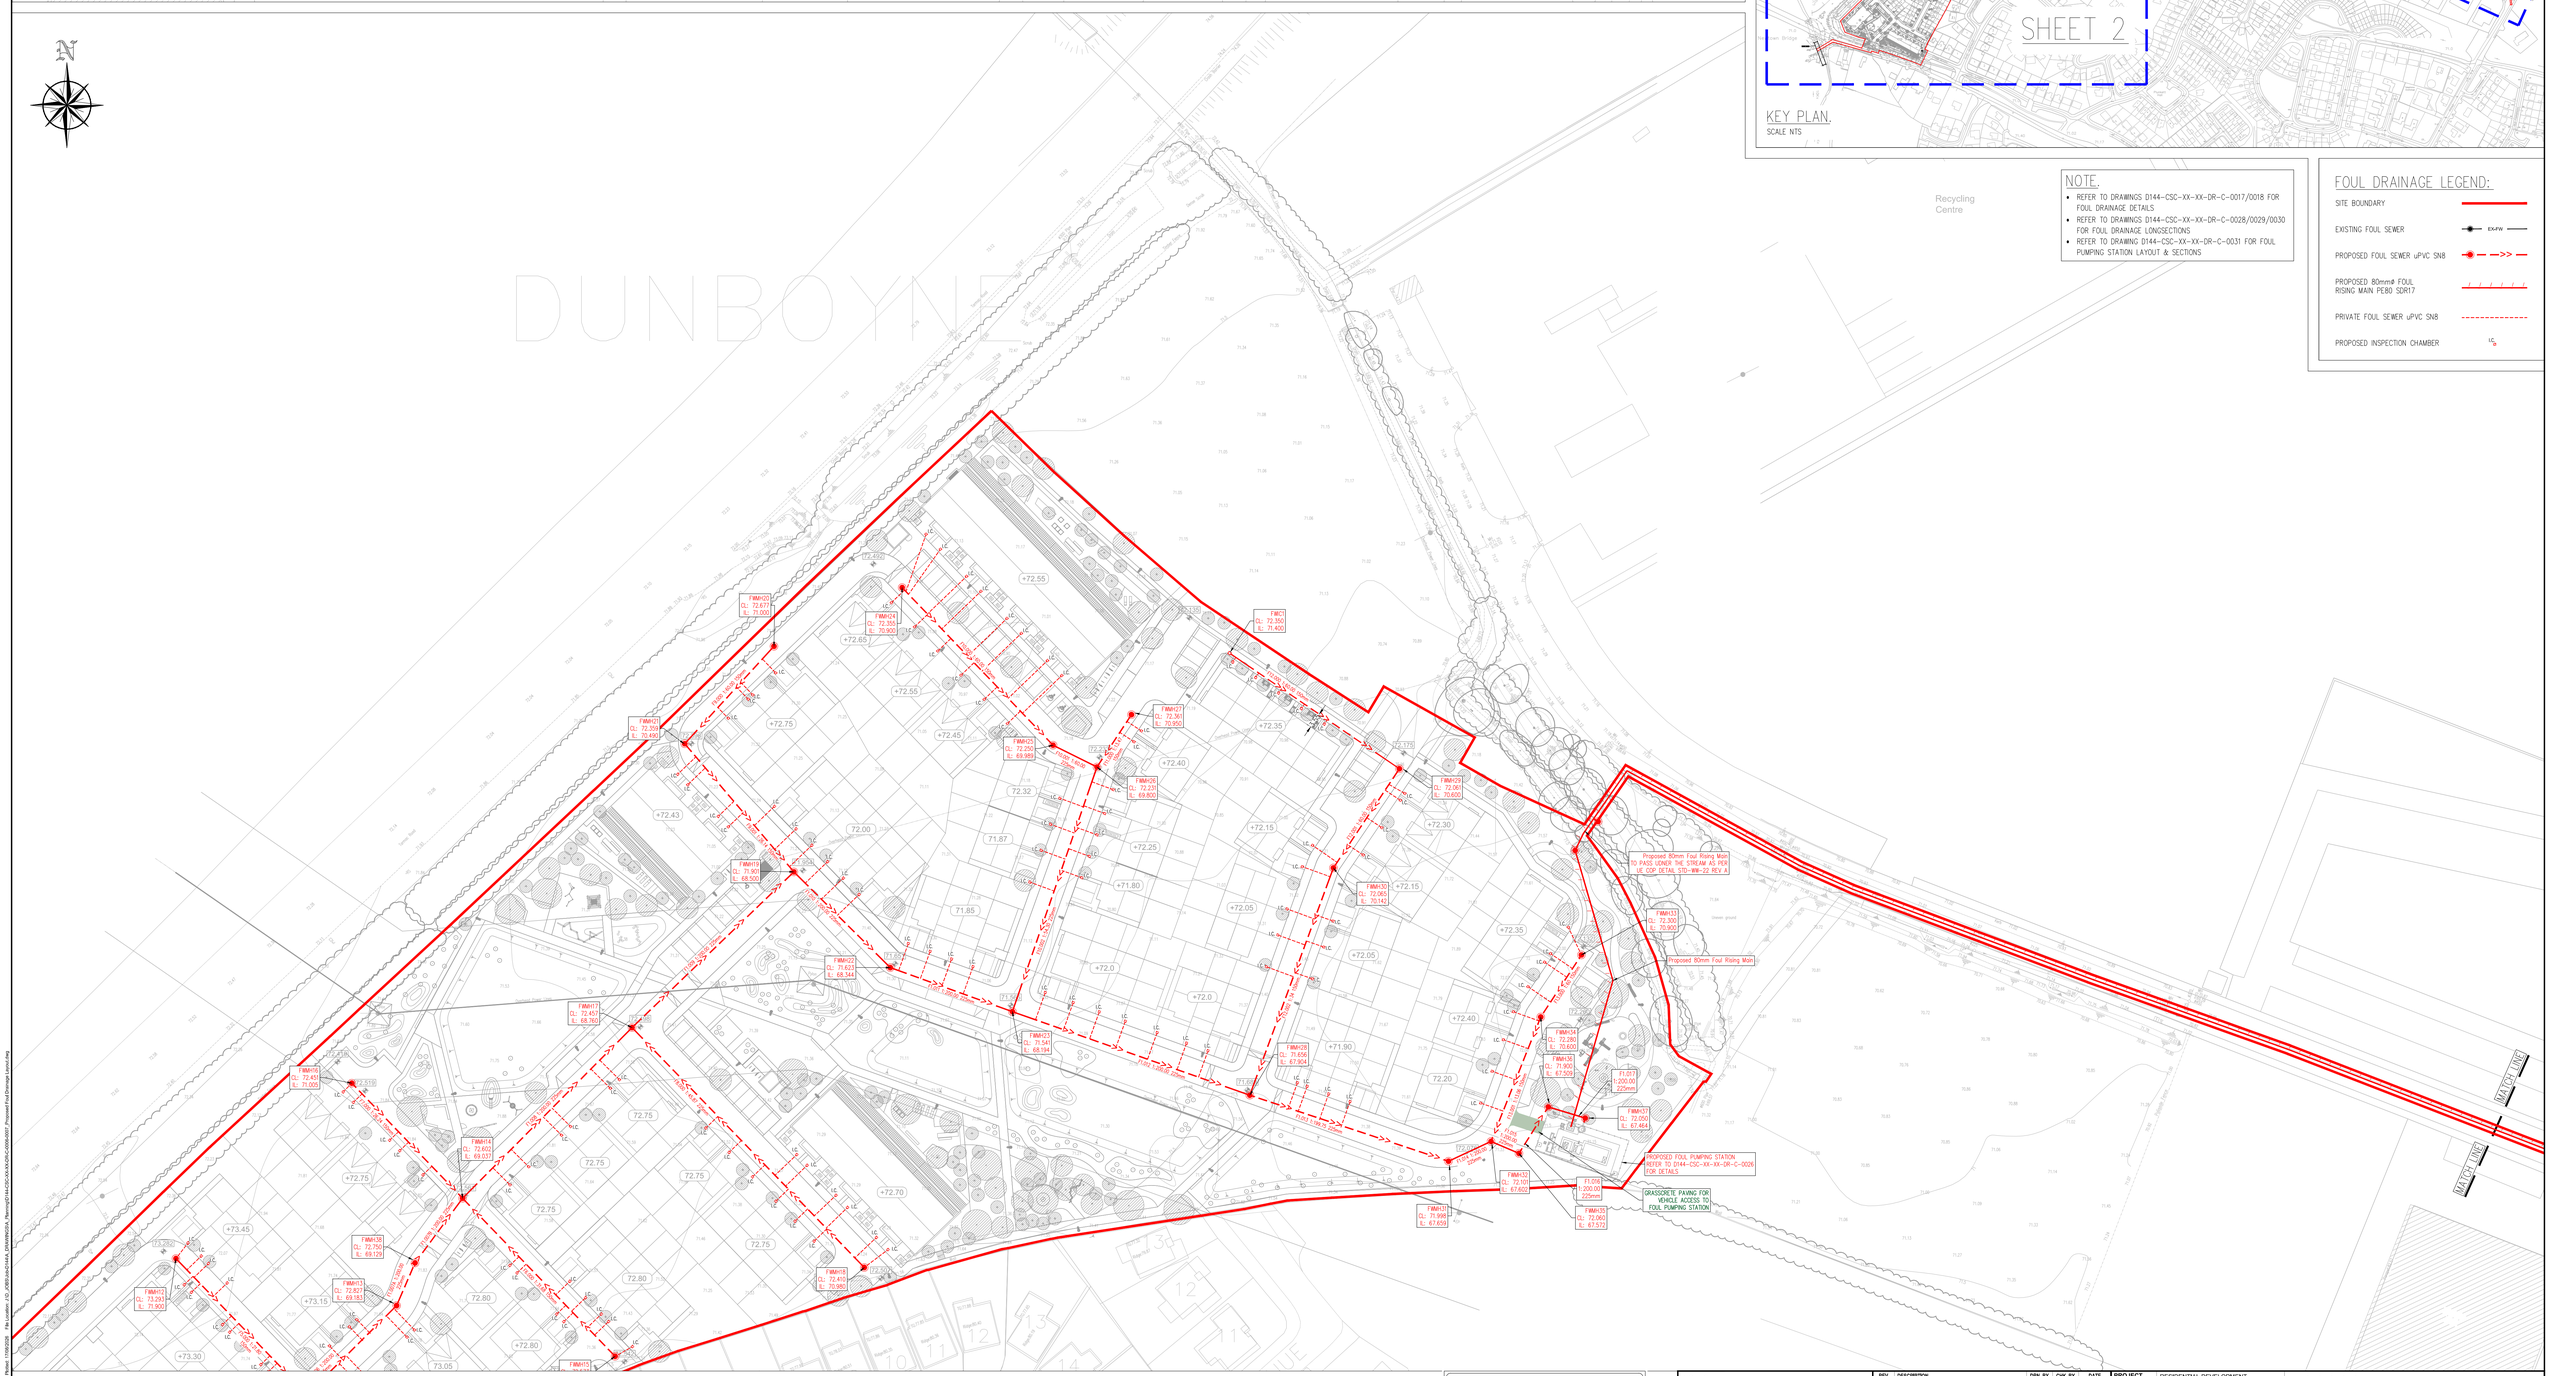

PLANNING DRAWING
NOT FOR CONSTRUCTION.
ALL LEVELS GIVEN ARE RELATIVE TO ORDNANCE DATUM.
THIS DRAWING HAS BEEN ISSUED FOR INFORMATION PURPOSES ONLY AND MUST NOT BE USED FOR CONSTRUCTION UNDER ANY CIRCUMSTANCES.

NOTES
1. For setting out refer to Architect's drawings.
2. This drawing to be read in conjunction with all other Architectural and Engineering drawings and all other relevant drawings and Specifications.
3. DO NOT SCALE THIS DRAWING. Use figured dimensions only.
4. No part of this document may be reproduced or transmitted in any form or stored in any retrieval system of any nature without the written permission as copyright holder except as agreed for use on the project for which the document was originally issued.
5. Ordnance Survey Ireland Licence Number EN 0074026.

REV	DESCRIPTION	DRN. BY	CHK. BY	DATE
P01	ISSUED FOR PLANNING	SC	LJ	26.03.2026
P02	ISSUED IN DRAFT FOR REVIEW	SC	LJ	26.06.2026
P03	ISSUED FOR INFORMATION	SC	LJ	03.07.2026
P04	ISSUED FOR INFORMATION	SC	LJ	24.07.2026
P05	ISSUED FOR FINAL PLANNING DRAFT	SC	LJ	14.08.2026
P06	ISSUED FOR PLANNING	SC	LJ	17.08.2026

PROJECT	RESIDENTIAL DEVELOPMENT AT SUMMERHILL RD,
CLIENT	SOLKERRY VENTURES LTD.
JOB No.	D144
DRAWING No.	D144-CSC-XX-XX-DR-C-0006
STATUS	STATUS S2 - Suitable for Information
TITLE	PROPOSED FOUL DRAINAGE LAYOUT SHEET 1

CS CONSULTING
Civil , Structural & Traffic Engineering
Head Office: 19-22 Dorne Street, Dublin 2
T: +353 (0)1 5480563 e: info@csconsulting.ie w: www.csconsulting.ie

DRAWN BY	CHECKED BY	REVISION
SC	LJ	P06
SCALE	DATE	
1:500 @ A0	Feb. '26	

Issued By: Stephen Dunne | 17/08/2026 | Last Plotted: 17/08/2026 | File Location: L:\D\D144\DRAWINGS\A_DRAWINGS\A_Planning\D144-CSC-XX-XX-DR-C-0006-P06 - Proposed Foul Drainage Layout.dwg