



INSET A.
SCALE 1:500

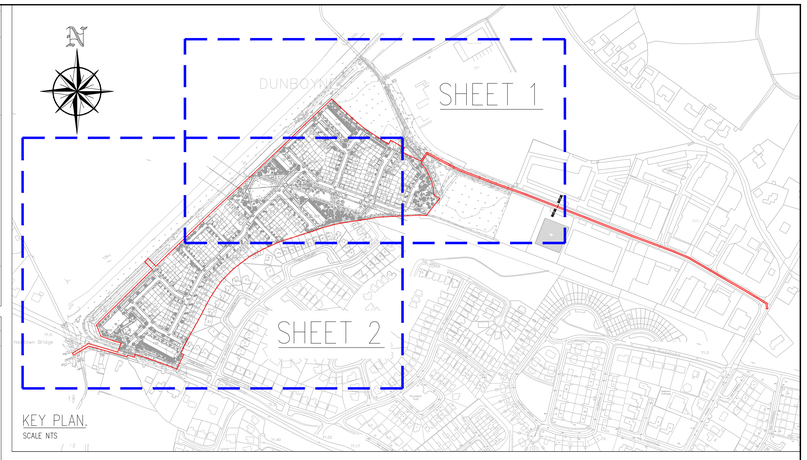

KEY PLAN.
SCALE NTS

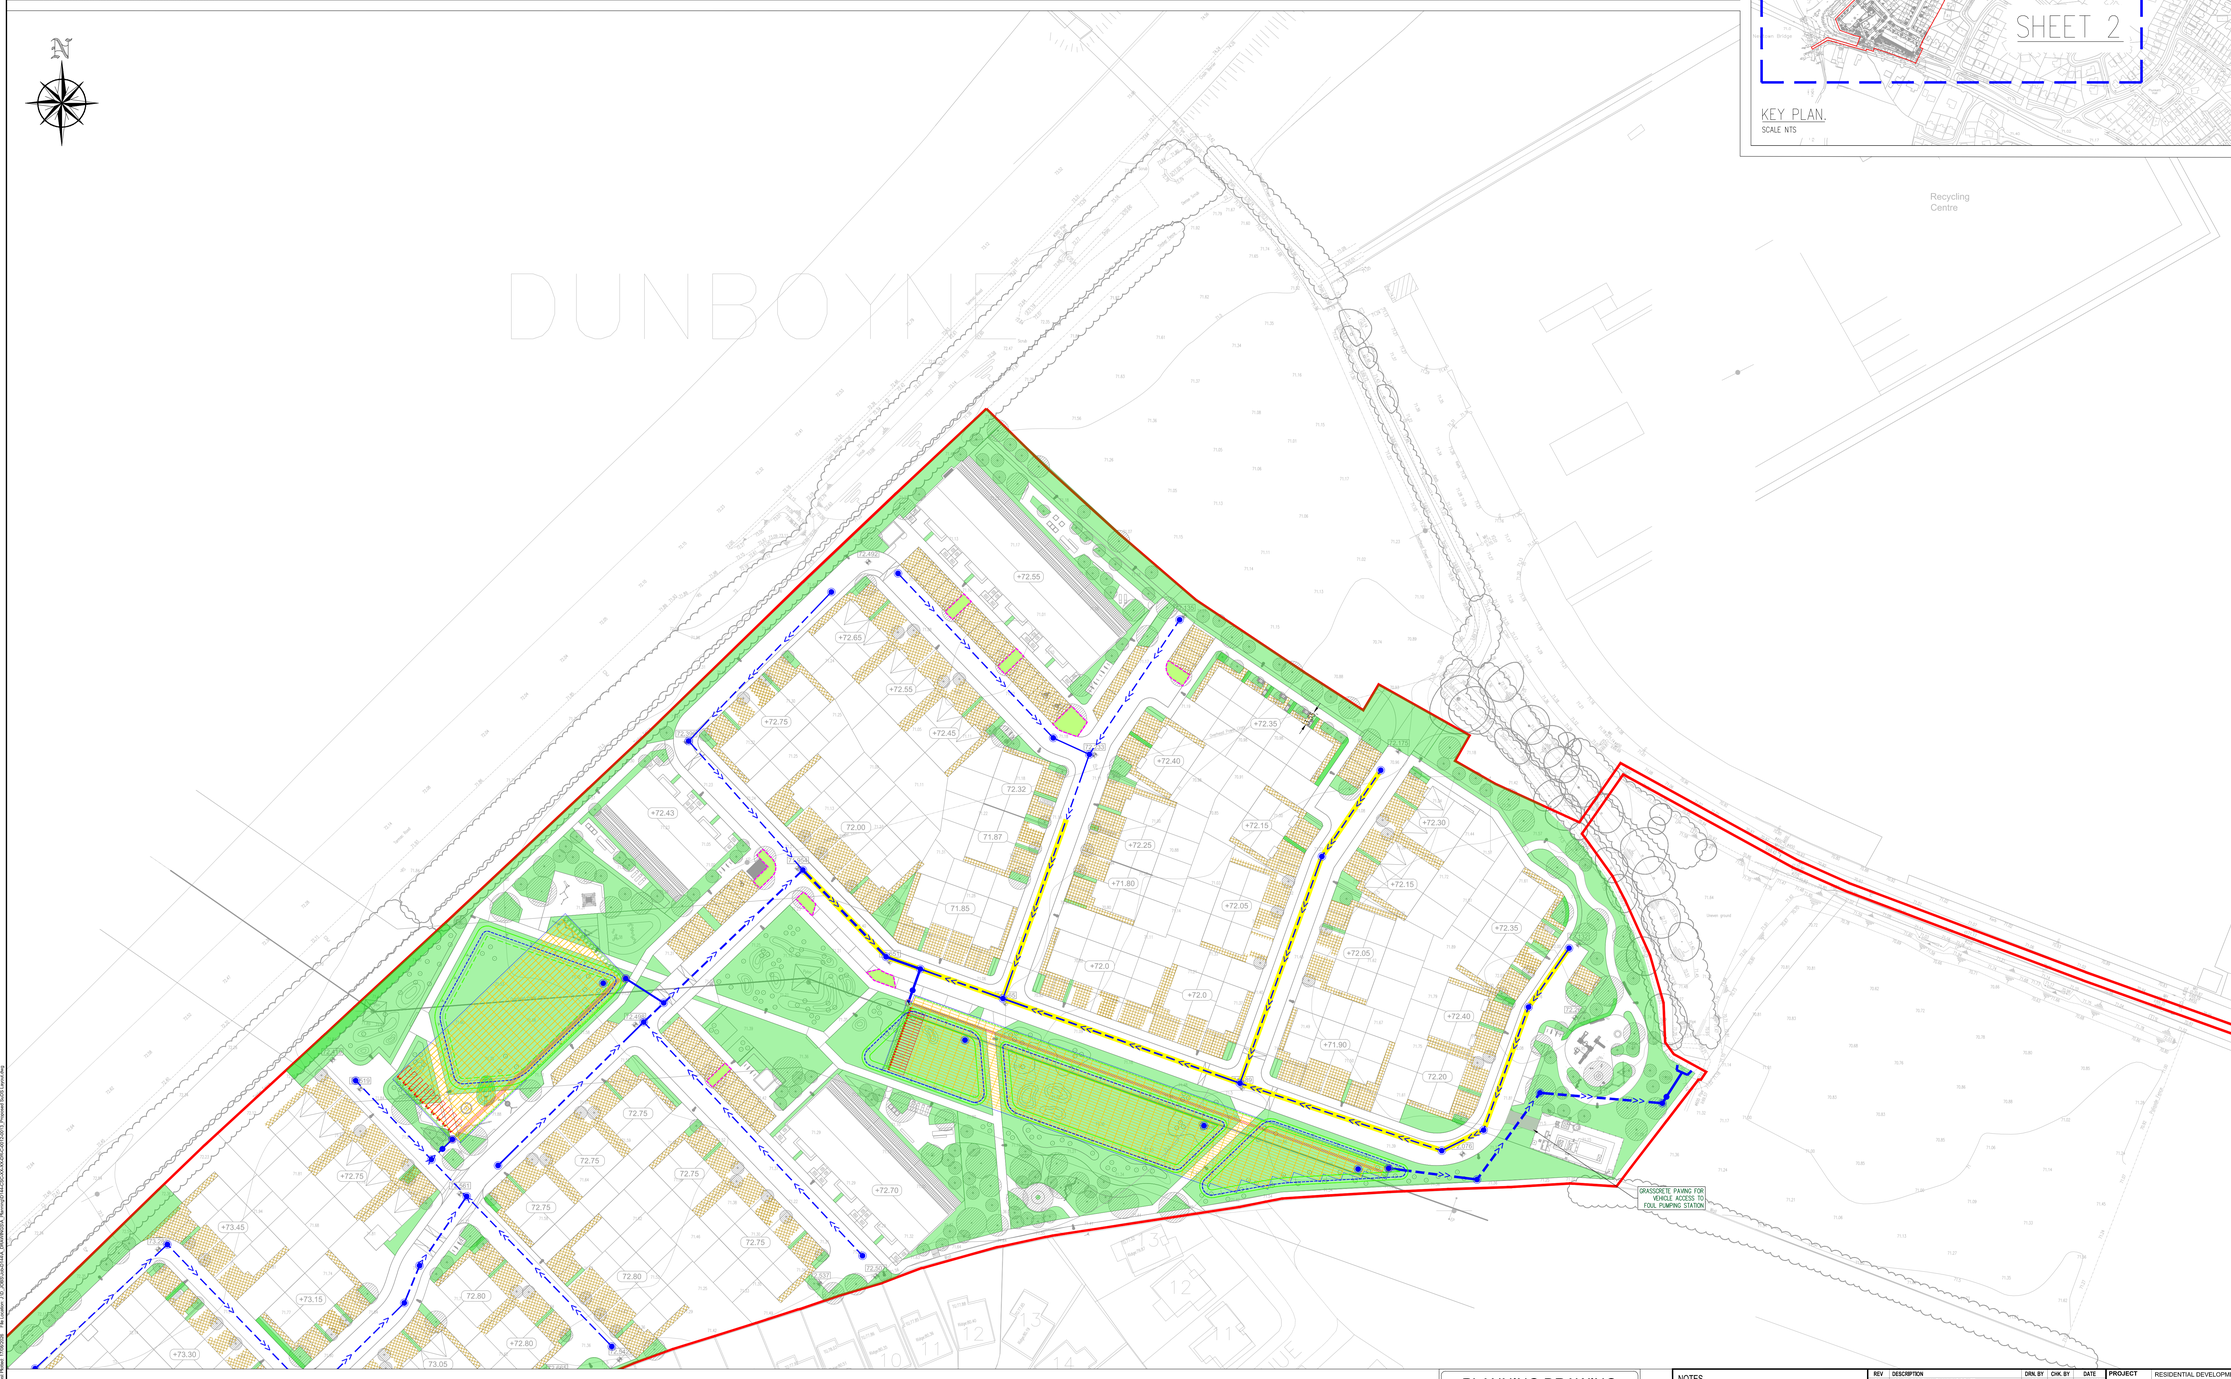

SuDS LEGEND:

- SITE BOUNDARY
- PROPOSED STORM WATER
- PROPOSED STORM WATER DIVERSION
- CONCRETE PROTECTION TO PIPE
- PROPOSED PERMEABLE PAVING
- PROPOSED DETENTION BASIN
- PROPOSED ATTENUATION TANKS
- PROPOSED TREE PITS
- PROPOSED LANDSCAPE AREA

NOTE.

- REFER TO DRAWINGS D144-CSC-XX-XX-DR-C-0004/0005 FOR PROPOSED STORM DRAINAGE LAYOUT
- REFER TO DRAWINGS D144-CSC-XX-XX-DR-C-0014/0015/0016 FOR STORMWATER DRAINAGE DETAILS
- REFER TO DRAWING D144-CSC-XX-XX-DR-C-0021 FOR PROPOSED DETENTION BASIN CROSS SECTIONS
- REFER TO DRAWINGS D144-CSC-XX-XX-DR-C-0032-0034 FOR ATTENUATION TANK DETAILS

PLANNING DRAWING
NOT FOR CONSTRUCTION.
ALL LEVELS GIVEN ARE
RELATIVE TO ORDNANCE DATUM.
THIS DRAWING HAS BEEN ISSUED FOR INFORMATION PURPOSES ONLY AND MUST NOT BE USED FOR CONSTRUCTION UNDER ANY CIRCUMSTANCES.

NOTES

1. For setting out refer to Architect's drawings.
2. This drawing to be read in conjunction with all other Architectural and Engineering drawings and all other relevant drawings and Specifications.
3. DO NOT SCALE THIS DRAWING. Use figured dimensions only.
4. No part of this document may be reproduced or transmitted in any form or stored in any retrieval system of any nature without the written permission as copyright holder except as agreed for use on the project for which the document was originally issued.
5. Ordnance Survey Ireland Licence Number EN 0074026.

REV	DESCRIPTION	DRN. BY	CHK. BY	DATE
P01	ISSUED FOR FINAL PLANNING DRAFT	SC	LJ	14.08.2026
P02	ISSUED FOR PLANNING	SC	LJ	17.08.2026

PROJECT	RESIDENTIAL DEVELOPMENT AT SUMMERHILL RD,
CLIENT	SOLKERRY VENTURES LTD.
JOB No.	D144
DRAWING No.	D144-CSC-XX-XX-DR-C-0012
STATUS	STATUS S2 - Suitable for Information
TITLE	PROPOSED SUDS LAYOUT SHEET 1

CS CONSULTING
Civil , Structural & Traffic Engineering
Head Office: 19-22 Dorne Street, Dublin 2
t: +353 (0)1 5460963 e: info@csconsulting.ie w: www.csconsulting.ie

DRAWN BY	CHECKED BY	REVISION
SC	LJ	P02
	SCALE	DATE
	1:500 @ A0	Mar. '26

Licensed to: Stephen Cullen (1190228) - Last Plotted: 17/08/2026 - File Location: C:\D\D144\CAD\ARCHITECTURAL Planning\D144-CSC-XX-XX-DR-C-0012-SUDS Layout.dwg