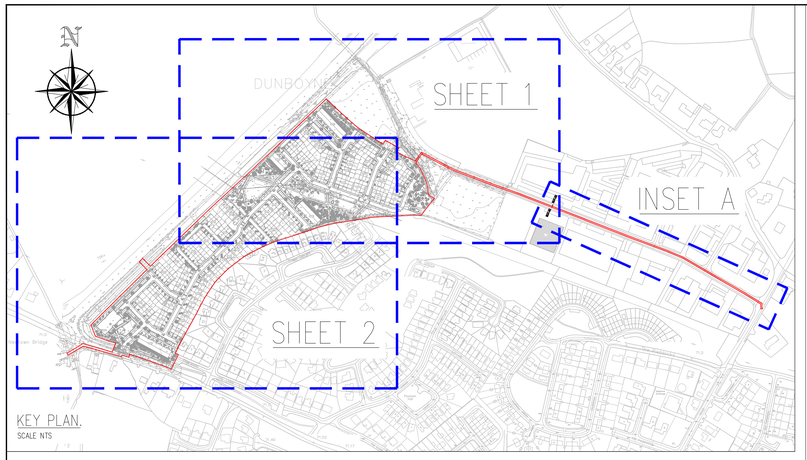



N

EX-SW

EXISTING CULVERT

10KV

NOTE.

- REFER TO DRAWINGS D144-CSC-XX-XX-DR-C-0004/0005 FOR PROPOSED STORM DRAINAGE LAYOUT
- REFER TO DRAWINGS D144-CSC-XX-XX-DR-C-0014/0015/0016 FOR STORMWATER DRAINAGE DETAILS
- REFER TO DRAWING D144-CSC-XX-XX-DR-C-0021 FOR PROPOSED DETENTION BASIN CROSS SECTIONS
- REFER TO DRAWINGS D144-CSC-XX-XX-DR-C-0032-0034 FOR ATTENUATION TANK DETAILS

SuDS LEGEND:

- SITE BOUNDARY
- PROPOSED STORM WATER
- PROPOSED STORM WATER DIVERSION
- CONCRETE PROTECTION TO PIPE
- PROPOSED PERMEABLE PAVING
- PROPOSED DETENTION BASIN
- PROPOSED ATTENUATION TANKS
- PROPOSED TREE PITS
- PROPOSED LANDSCAPE AREA

PLANNING DRAWING
NOT FOR CONSTRUCTION.
ALL LEVELS GIVEN ARE
RELATIVE TO ORDNANCE DATUM.
THIS DRAWING HAS BEEN ISSUED FOR INFORMATION PURPOSES ONLY AND MUST NOT BE USED FOR CONSTRUCTION UNDER ANY CIRCUMSTANCES.

NOTES

1. For setting out refer to Architect's drawings.
2. This drawing to be read in conjunction with all other Architectural and Engineering drawings and all other relevant drawings and Specifications.
3. DO NOT SCALE THIS DRAWING. Use figured dimensions only.
4. No part of this document may be reproduced or transmitted in any form or stored in any retrieval system of any nature without the written permission as copyright holder except as agreed for use on the project for which the document was originally issued.
5. Ordnance Survey Ireland Licence Number EN 0074026.

| REV | DESCRIPTION | DRN. BY | CHK. BY | DATE |
|---|---|---|---|---|
| P01 | ISSUED FOR FINAL PLANNING DRAFT | SC | LJ | 14.06.2026 |
| P02 | ISSUED FOR PLANNING | SC | LJ | 17.06.2026 |

| | |
|---|---|
| PROJECT | RESIDENTIAL DEVELOPMENT AT SUMMERHILL RD. |
| CLIENT | SOLKERRY VENTURES LTD. |
| JOB No. | D144 |
| DRAWING No. | D144-CSC-XX-XX-DR-C-0013 |
| STATUS | STATUS S2 - Suitable for Information |
| TITLE | PROPOSED SUDS LAYOUT SHEET 2 |

CS CONSULTING
Civil , Structural & Traffic Engineering
Head Office: 19-22 Dorne Street, Dublin 2.
T: +353 (0)1 5480563 E: info@csconsulting.ie W: www.csconsulting.ie

| DRAWN BY | CHECKED BY | REVISION |
|---|---|---|
| SC | LJ | P02 |
| | SCALE 1:500 @ A0 | DATE Mar. '26 |

© Copyright Malone O'Regan Consulting Ltd. | Last Plotted: 17/06/2026 | File Location: J:\PROJECTS\D144_DRAWINGS\3_Planning\P02\D144-CSC-XX-XX-DR-C-0013-P02 Proposed SuDS Layout.dwg