
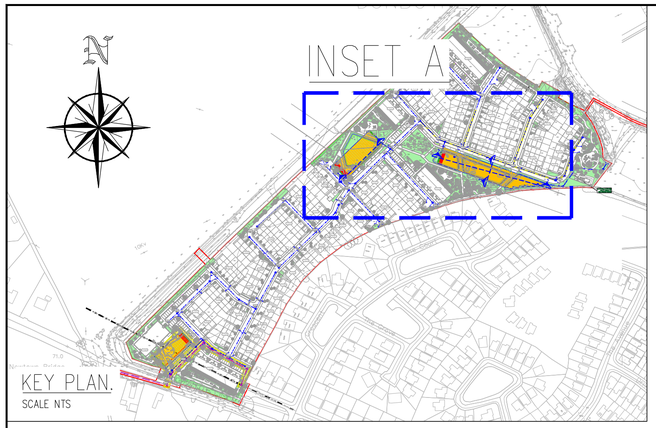


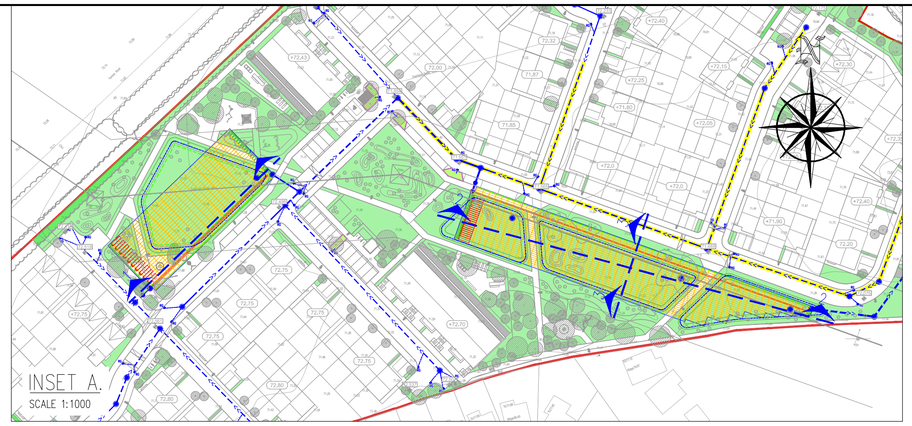


STORM DRAINAGE LEGEND:

- SITE BOUNDARY
- PROPOSED STORM WATER
- PROPOSED DETENTION BASIN
- PROPOSED ATTENUATION TANKS


NOTE.

- REFER TO DRAWINGS D144-CSC-XX-XX-DR-C-0004/0005 FOR PROPOSED STORM DRAINAGE LAYOUT
- REFER TO DRAWINGS D144-CSC-XX-XX-DR-C-0012/0013 FOR PROPOSED SuDS LAYOUT
- REFER TO DRAWINGS D144-CSC-XX-XX-DR-C-0032-0034 FOR ATTENUATION TANK DETAILS

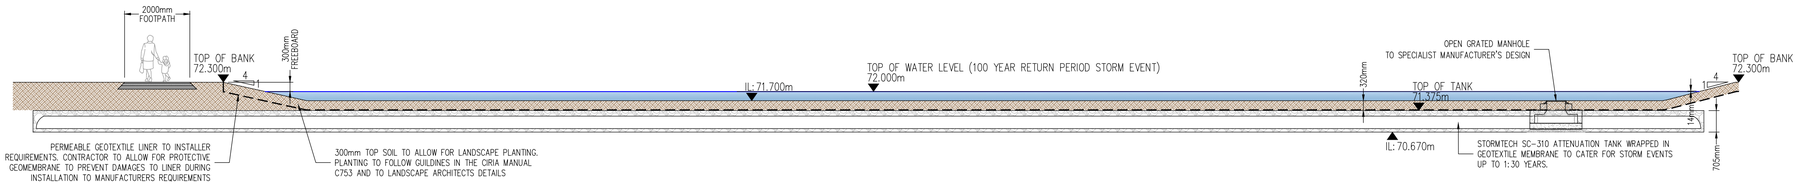


SECTION 1-1

SCALE 1:100

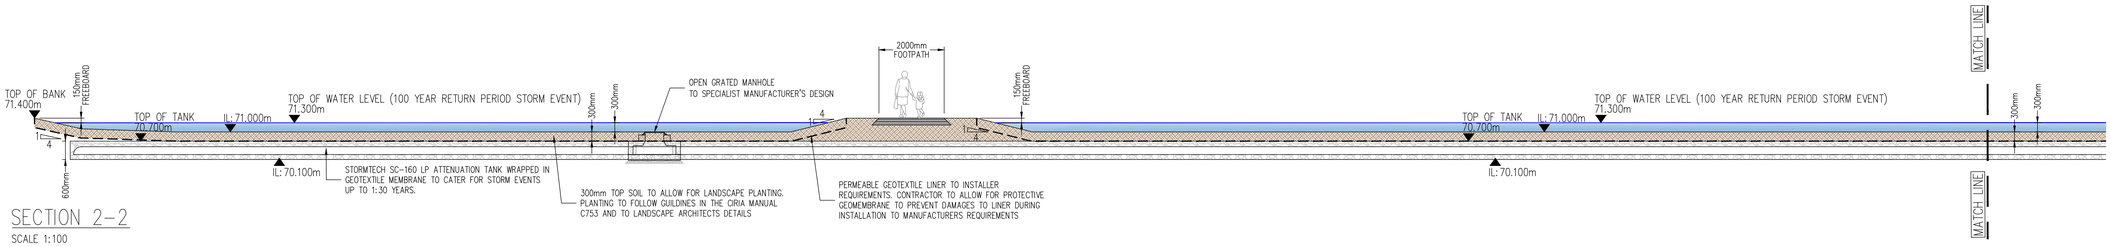


SECTION 2-2

SCALE 1:100

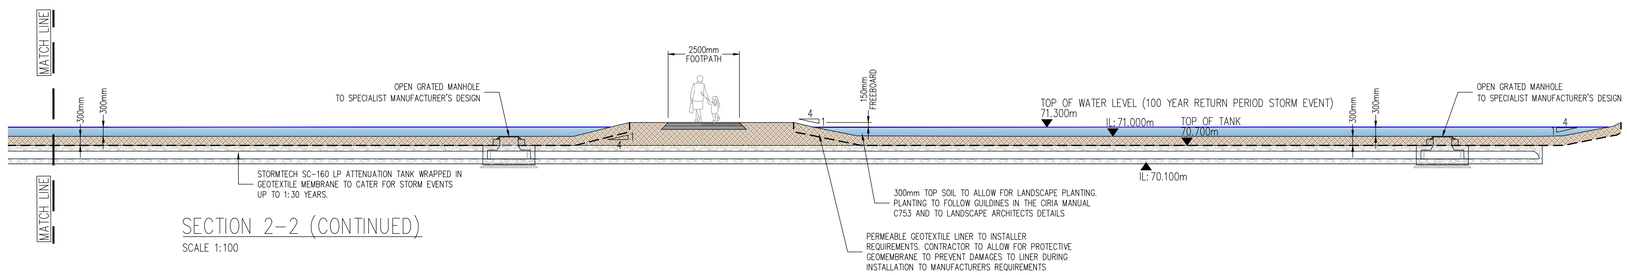

SECTION 2-2 (CONTINUED)

SCALE 1:100

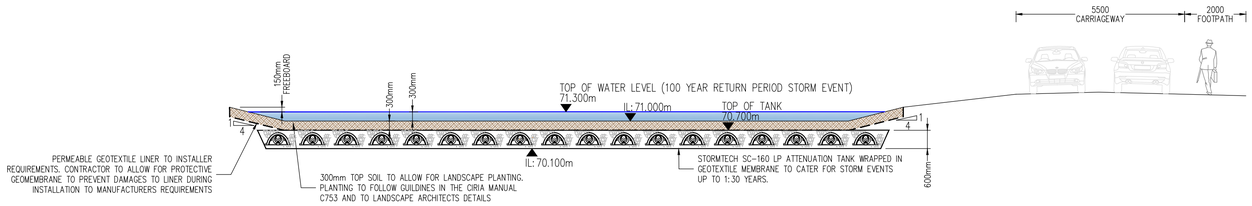

SECTION 3-3

SCALE 1:100

PLANNING DRAWING
NOT FOR CONSTRUCTION.
ALL LEVELS GIVEN ARE
RELATIVE TO ORDNANCE DATUM.
THIS DRAWING HAS BEEN ISSUED FOR INFORMATION PURPOSES ONLY AND MUST NOT BE USED FOR CONSTRUCTION UNDER ANY CIRCUMSTANCES.

NOTES

1. For setting out refer to Architect's drawings.
2. This drawing to be read in conjunction with all other Architectural and Engineering drawings and all other relevant drawings and Specifications.
3. DO NOT SCALE THIS DRAWING. Use figured dimensions only.
4. No part of this document may be reproduced or transmitted in any form or stored in any retrieval system of any nature without the written permission as copyright holder except as agreed for use on the project for which the document was originally issued.
5. Ordnance Survey Ireland Licence Number EN 0074026.

REV	DESCRIPTION	DRN. BY	CHK. BY	DATE
P01	ISSUED FOR PLANNING	SC	LJ	26.03.2026
P02	ISSUED FOR INFORMATION	SC	LJ	24.07.2026
P03	ISSUED FOR FINAL PLANNING DRAFT	SC	LJ	14.08.2026
P04	ISSUED FOR PLANNING	SC	LJ	17.08.2026

PROJECT	RESIDENTIAL DEVELOPMENT AT SUMMERHILL RD.
CLIENT	SOLKERRY VENTURES LTD.
JOB No.	D144
DRAWING No.	D144-CSC-XX-XX-DR-C-0021
STATUS	STATUS S2 - Suitable for Information
DRAWN BY	SC
CHECKED BY	LJ
REVISION	P04
TITLE	PROPOSED DETENTION BASIN CROSS SECTIONS
SCALE	1:100 @ A1
DATE	Mar. '26

CS CONSULTING
Civil , Structural & Traffic Engineering
Head Office: 19-22 Dame Street. Dublin 2.
t: +353 (0)1 5480863 e: info@csconsulting.ie w: www.csconsulting.ie

Last saved by: Stephen Curran (17/08/2026) Last Plotted: 17/08/2026 File Location: J:\D_JOBS\Job\D144\A_DRAWINGS\A_Planning\D144-CSC-XX-XX-DR-C-0021_Proposed Detention Basin Cross Sections.dwg