


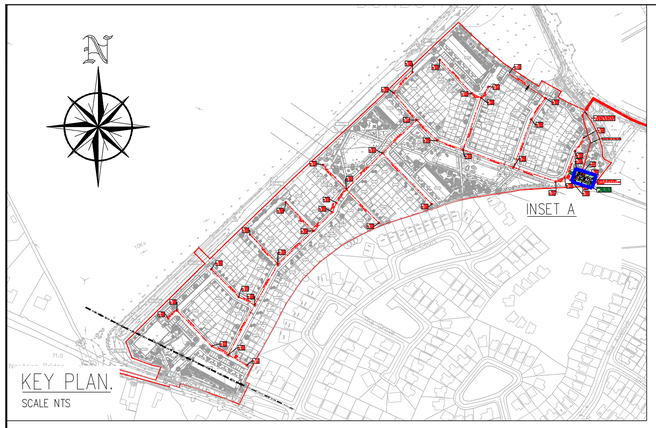


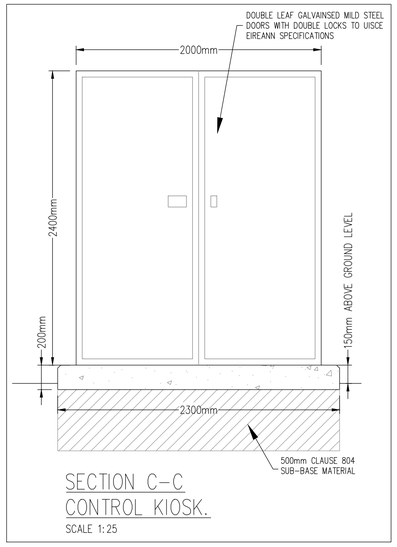


SECTION C–C
CONTROL KIOSK.
SCALE 1:25

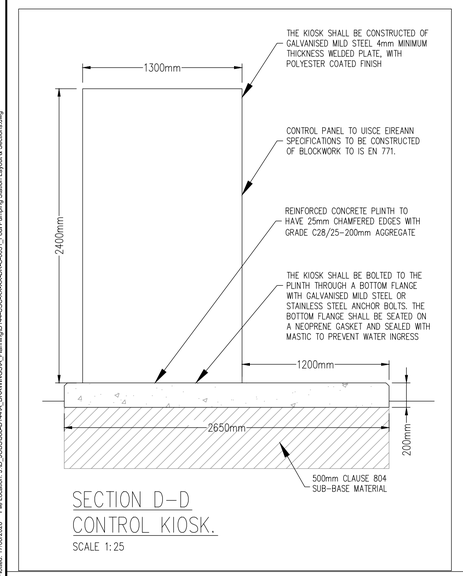


SECTION D–D
CONTROL KIOSK.
SCALE 1:25

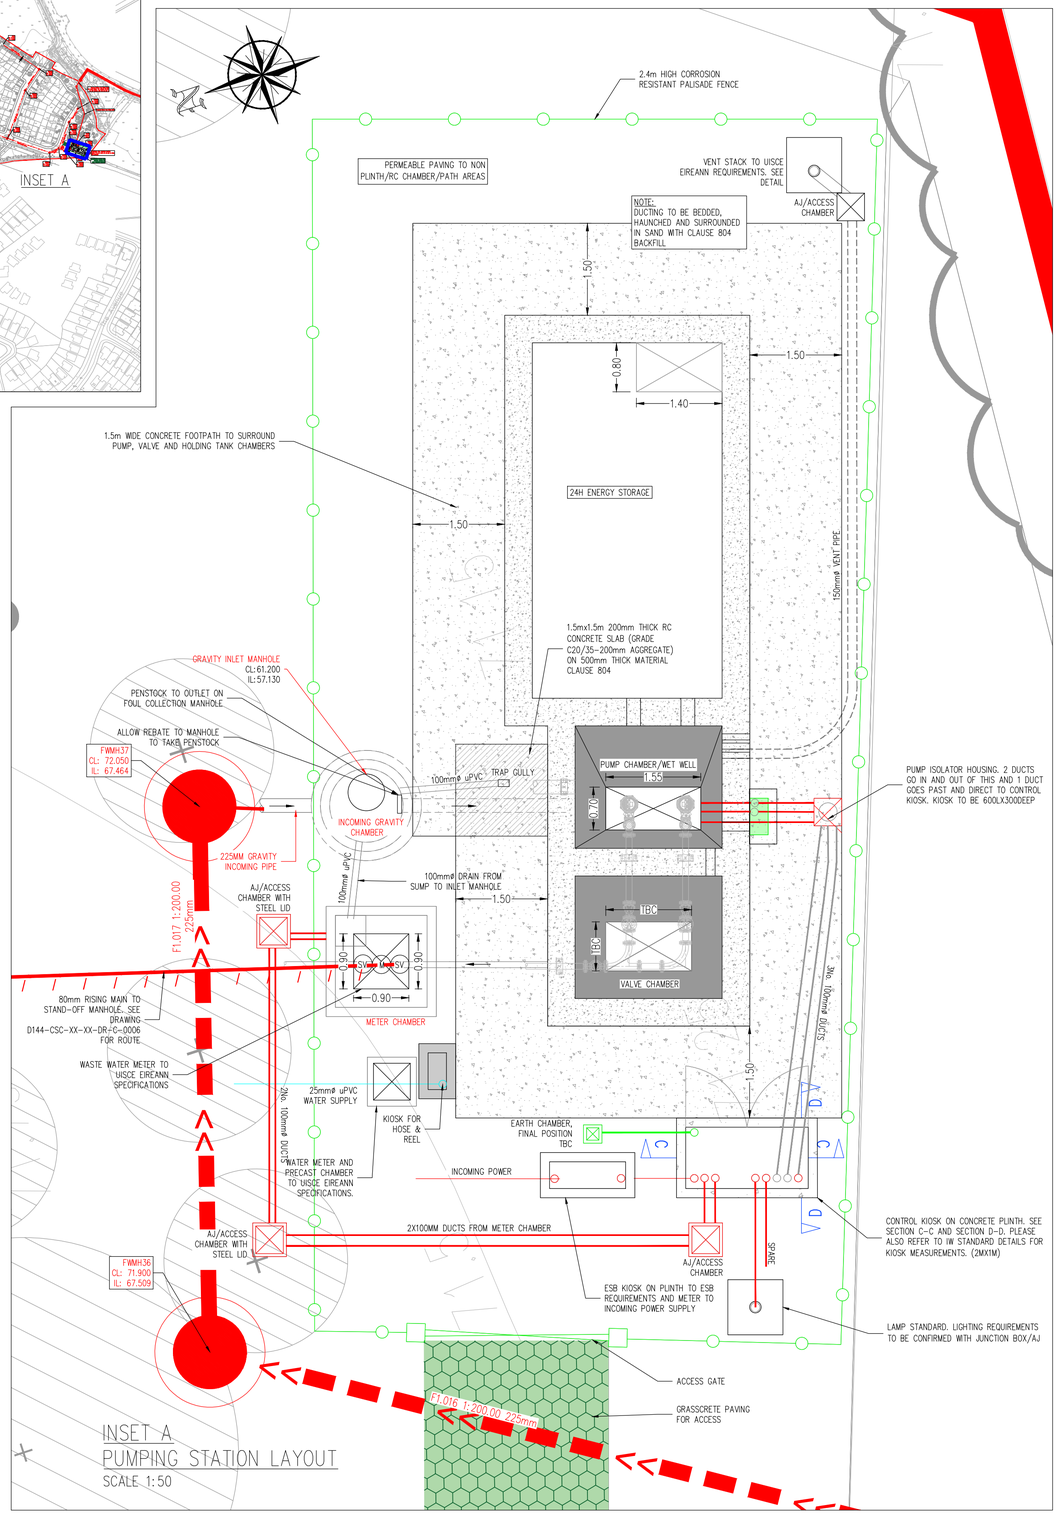

INSET A
PUMPING STATION LAYOUT
SCALE 1:50

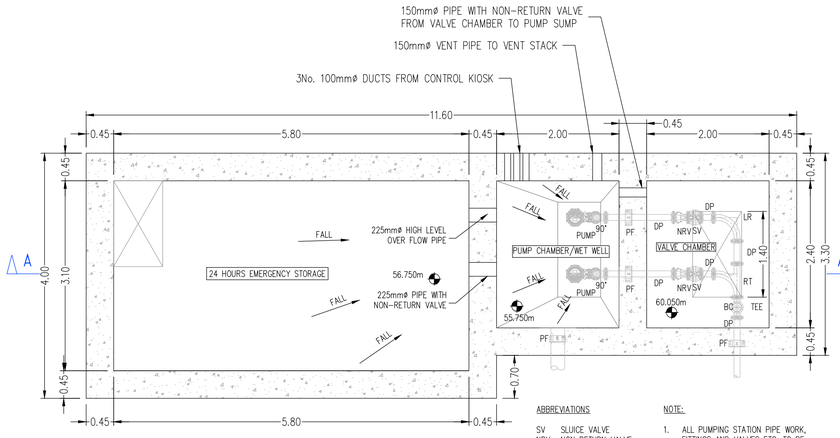

PLAN
SCALE 1:50

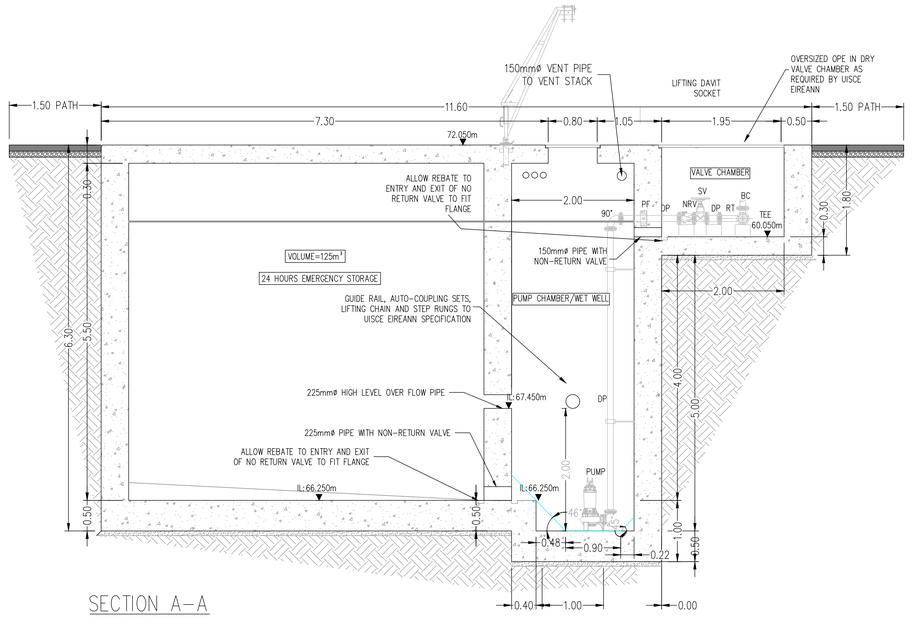

SECTION A–A
SCALE 1:50

NOTE.
- REFER TO DRAWINGS D144–CSC–XX–XX–DR–C–0006/0007 FOR PROPOSED FOUL DRAINAGE LAYOUT

PLANNING DRAWING
NOT FOR CONSTRUCTION.
ALL LEVELS GIVEN ARE RELATIVE TO ORDNANCE DATUM.
THIS DRAWING HAS BEEN ISSUED FOR INFORMATION PURPOSES ONLY AND MUST NOT BE USED FOR CONSTRUCTION UNDER ANY CIRCUMSTANCES.

NOTES
1. For setting out refer to Architect's drawings.
2. This drawing to be read in conjunction with all other Architectural and Engineering drawings and all other relevant drawings and Specifications.
3. DO NOT SCALE THIS DRAWING. Use figured dimensions only.
4. No part of this document may be reproduced or transmitted in any form or stored in any retrieval system of any nature without the written permission as copyright holder except as agreed for use on the project for which the document was originally issued.
5. Ordnance Survey Ireland Licence Number EN 0074026.

REV	DESCRIPTION	DRN. BY	CHK. BY	DATE
P01	ISSUED FOR PLANNING	SC	LJ	03.07.2026
P02	ISSUED FOR INFORMATION	SC	LJ	24.07.2026
P03	ISSUED FOR FINAL PLANNING DRAFT	SC	LJ	14.08.2026
P04	ISSUED FOR PLANNING	SC	LJ	17.08.2026

PROJECT	RESIDENTIAL DEVELOPMENT AT SUMMERHILL RD,		
CLIENT	SOLKERRY VENTURES LTD.		
JOB No.	D144		
DRAWING No.	D144-CSC-XX-XX-DR-C-0031		
STATUS	STATUS S2 - Suitable for Information	**DRAWN BY** SC	**CHECKED BY** LJ / **REVISION** P04
TITLE	FOUL PUMPING STATION LAYOUT & SECTIONS	**SCALE** AS SHOWN @ A1	**DATE** MAR. '26

CS CONSULTING
Civil , Structural & Traffic Engineering
Head Office: 19-22 Dame Street, Dublin 2.
t: +353 (0)1 5480863 e: info@csconsulting.ie w: www.csconsulting.ie

Last saved by: Stephen.Curran (17/08/2026) File Location: J:\D_JOBS\Job-D144\A_DRAWINGS\A_Planning\D144-CSC-XX-XX-DR-C-0031 - Foul Pumping Station Layout & Sections.dwg Last Plotted: 17/08/2026