
ALL DIMENSIONS TO BE CHECKED ON SITE
NO DIMENSIONS TO BE SCALED FROM THIS DRAWING
DRAWING IS TO BE READ IN CONJUNCTION WITH RELEVANT CONSULTANTS DRAWINGS

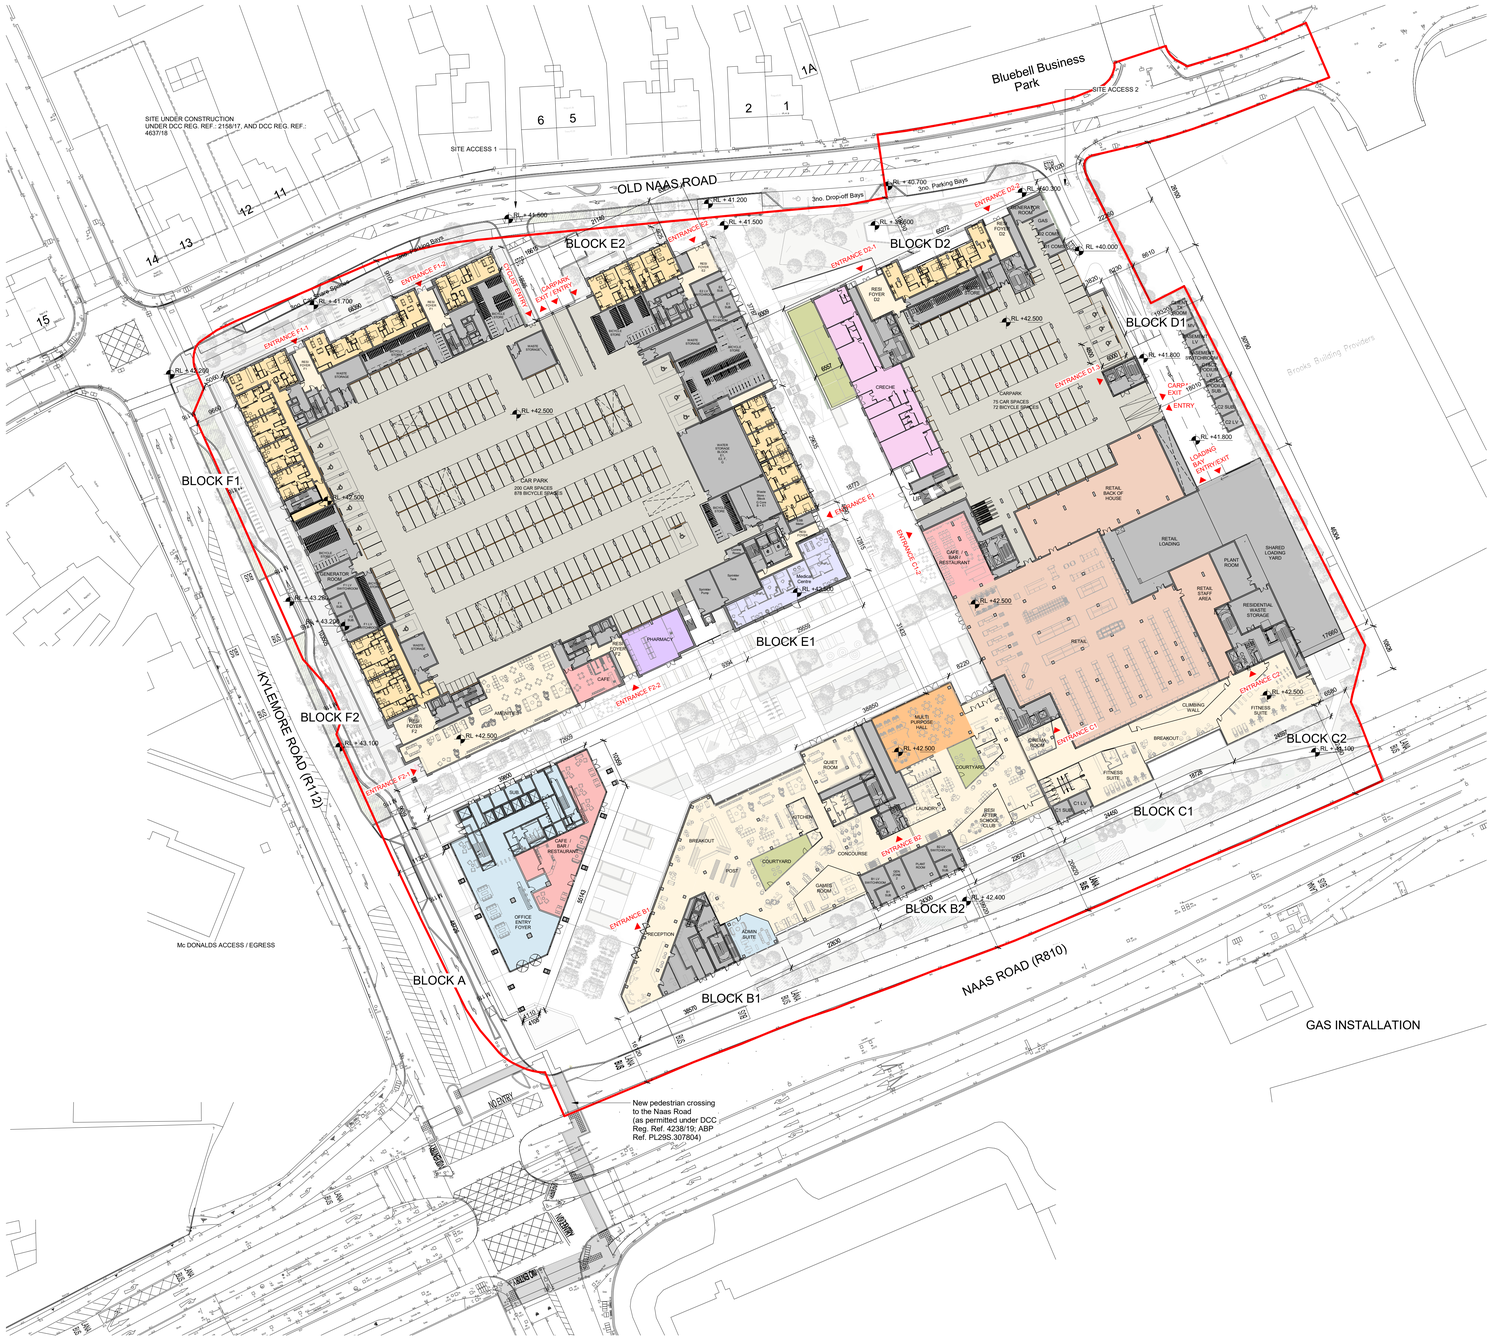

N

Site plan Legend

Refer to DBFL Civil Engineering Drawings for all drainage and site services information.

Survey information provided by Land Surveys on 08 07 2019.

Please refer to Mitchells + Associates Landscape Drawings for all information relating to proposed landscaping.

Refer to 1000 Drawing Series for 1:200 GA Plans.

Refer to 4000 Drawing Series for typical apartment type drawings including internal dimensions.

Application Boundary

ENTRANCE
Proposed Building Entrances

XXXX
Spot Elevation
(above Malin Head Datum)

USES

- Office
- Cafe / Bar / Restaurant
- Creche
- Medical Centre
- Retail
- Pharmacy
- Communal Amenities
- Back of house / Plant / Ancillary Uses
- Carpark
- Community
- Residential
- Landscape

REV	DATE	DESCRIPTION	CKH	DRN
P1	18/09/2026	ISSUED FOR PLANNING	PP	HC

STATUS CODE DESCRIPTION
ISSUED FOR PLANNING APPROVAL

CLIENT
THE LAND DEVELOPMENT AGENCY

PROJECT
AMENDMENTS TO THE PREVIOUSLY PERMITTED REDEVELOPMENT OF THE ROYAL LIVER RETAIL PARK

DRAWING
SITE LAYOUT PLAN - GROUND FLOOR LEVEL - LEVEL 00 EXISTING PERMITTED

PROJECT NUMBER	DATE
951453	18/09/2026
SCALE@ A0: 1 : 500	DRAWN/CHECKED: HCI PP

STATUS CODE:	DRAWING NUMBER	REVISION
A1	PRL-HJL-00-00-DR-A-0011	P1

Henry J Lyons
Architecture + Interiors
henryjlyons.com
+353 1 888 3333
info@henryjlyons.com
51-54 Pearse Street
Dublin D02 KA66