


1 SOUTH CONTIGUOUS ELEVATION
1 : 200

ALL DIMENSIONS TO BE CHECKED ON SITE
DO NOT SCALE FROM DRAWING FOR SETTING OUT PURPOSES
DRAWING TO BE READ IN CONJUNCTION WITH RELEVANT CONSULTANTS DRAWINGS

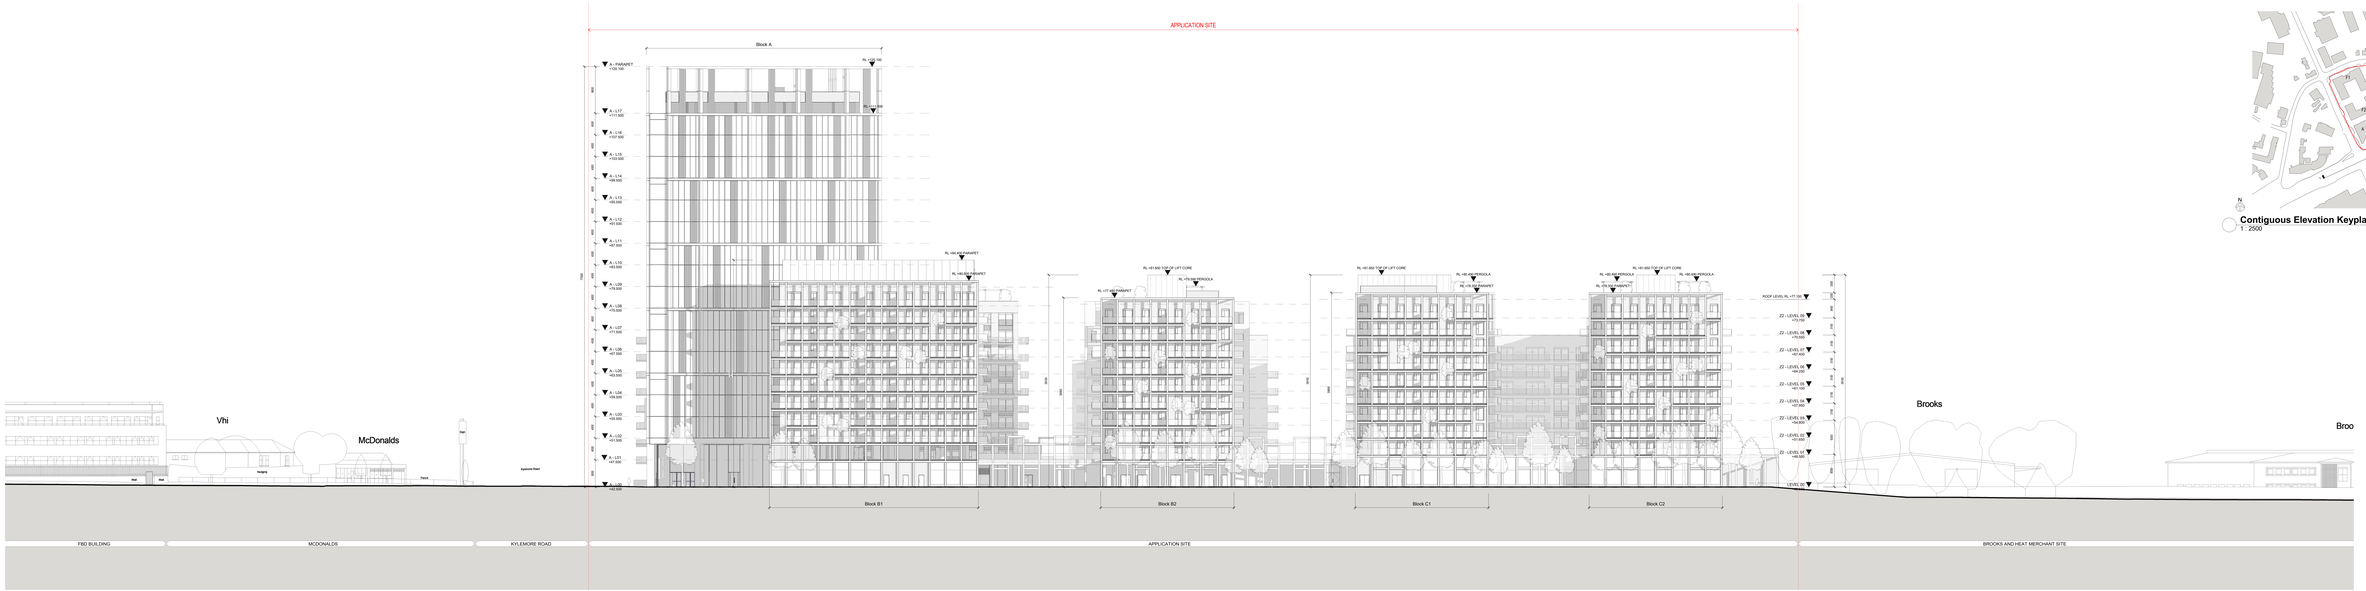

Contiguous Elevation Keyplan
1 : 2500

REV	DATE	DESCRIPTION	Check	Apr
B1	04/07/25	ISSUED FOR PLANNING	DMM	DMM

STATUS CODE DESCRIPTION
ISSUED FOR PLANNING APPROVAL

CLIENT
THE LAND DEVELOPMENT AGENCY

PROJECT
AMENDMENTS TO THE PREVIOUSLY PERMITTED REDEVELOPMENT OF THE ROYAL LIVER RETAIL PARK

DRAWING
CONTIGUOUS SOUTH ELEVATION TO MAS ROAD - EXISTING PERMITTED

PROJECT NUMBER	DATE
25-042	04/07/25
SCALE @ A1	DRAWN/CHECKED
1 : 200	Author/ Checker
STATUS CODE	DRAWING NUMBER	REVISION
A1	PRL-HUL-00-ZZ-DR-A-2001	P1

Henry J Lyons
Architecture + Interiors
henrylyons.com
+353 1 488 3000
info@henrylyons.com
Clr de Pearse Street
Dublin D02 H288