

ALL DIMENSIONS TO BE CHECKED ON SITE
NO DIMENSIONS TO BE SCALED FROM THIS DRAWING
DRAWING IS TO BE READ IN CONJUNCTION WITH RELEVANT CONSULTANTS DRAWINGS

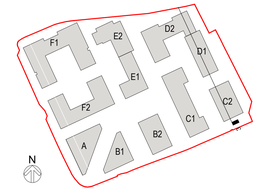

Keypl
1 : 2500

Elevation Material Legend	
#	Material
01	Brick to selected colour.
03	Precast Reconstituted Stone or Selected Metal Cladding.
04	Insulated Cladding System to Selected Colour.
05	Selected Aluminum Window System with Ventilation Louvre.
06	Selected Aluminum Window System with Spandrel Panel and Ventilation Louvre.
07	Bay window with Aluminium Window System and Aluminium Cladding to selected colour.
08	Cantilevered Balcony with Metal Balustrade, Pressed Metal Fascia and Soffit to Selected Colour.
09	Cantilevered Balcony with Glazed Balustrade, Pressed Metal Fascia and Soffit to Selected Colour.
10	Metal Balustrade.
11	Glazed Balustrade.
12	Metal Balustrade to form juliet balcony.
13	Glazed balustrade to form juliet balcony.
14	PPC Aluminium Cladding to selected Colour.
15	PPC Aluminium fins to selected colour.
16	Double-glazed toggle-jointed curtain wall system.
17	Double-glazed curtain wall system with metal framing, spandrel panels and louvres to selected colour.
18	Aluminum Louvre System with hidden service doors.
20	Pressed Metal Panels to selected colour.
22	Aluminium Louvre Screen to Roof Plant to Selected Colour.
23	Living Green wall system.
24	Timber Pergola

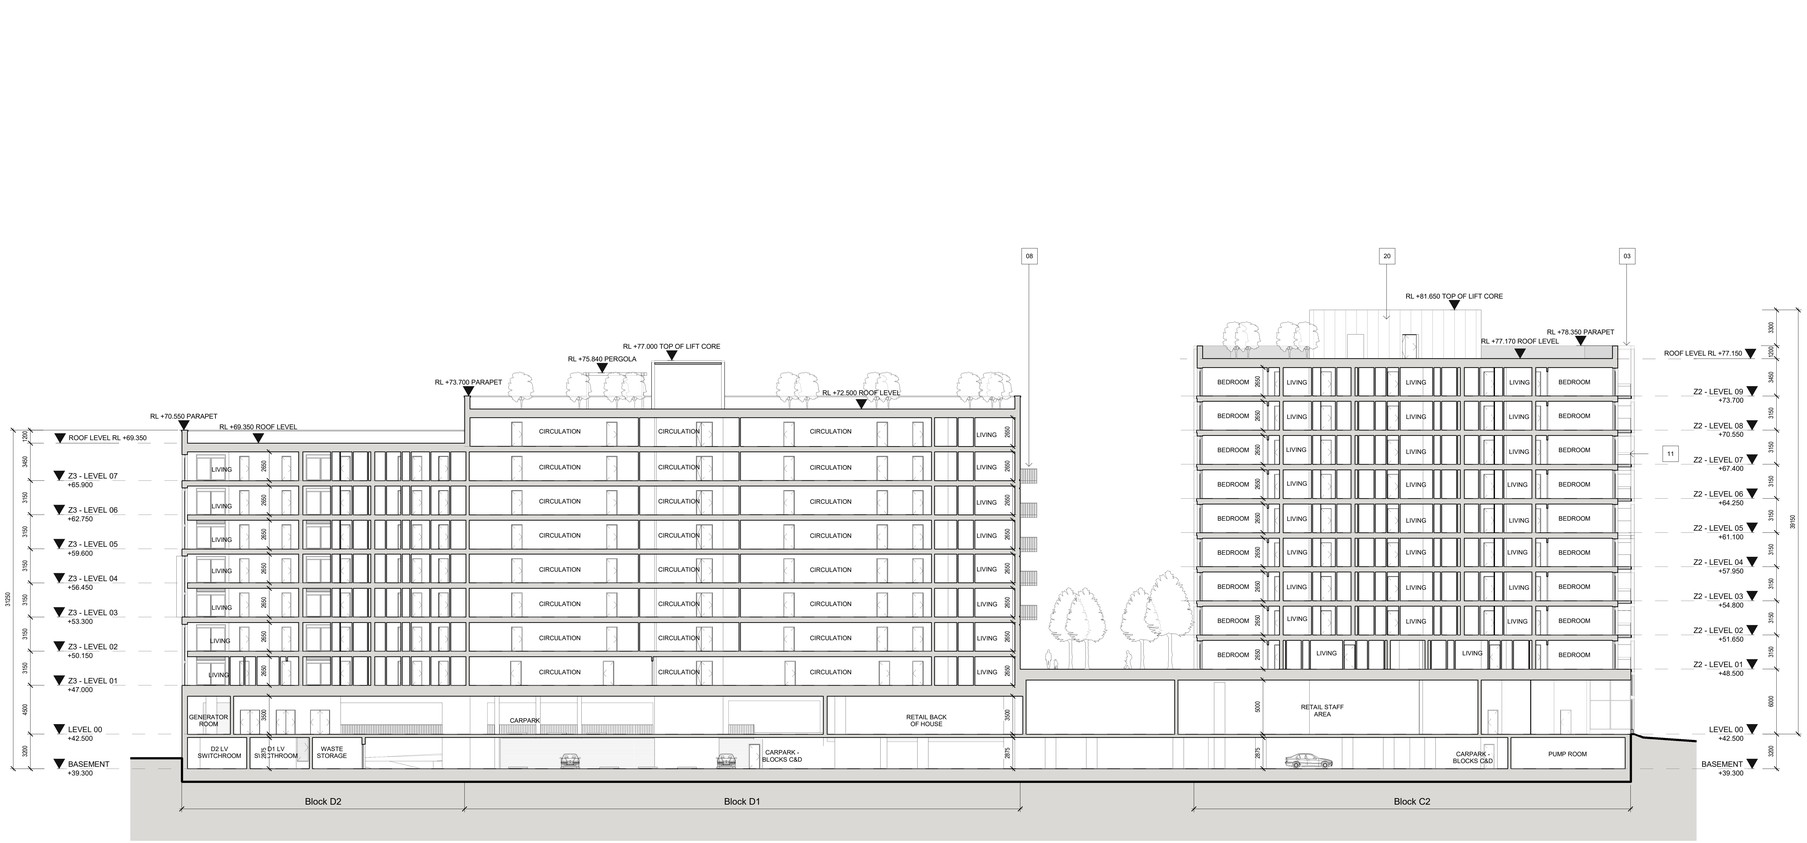

2 SITE SECTION 03
1 : 200

REV	DATE	DESCRIPTION	CKH	DRN
P1	18/09/2026	ISSUED FOR PLANNING	HC	PP

STATUS CODE DESCRIPTION
ISSUED FOR PLANNING APPROVAL

CLIENT
THE LAND DEVELOPMENT AGENCY

PROJECT
AMENDMENTS TO THE PREVIOUSLY PERMITTED REDEVELOPMENT OF THE ROYAL LIVER RETAIL PARK

DRAWING
SITE SECTIONS SHEET B - EXISTING PERMITTED

PROJECT NUMBER: 951453
DATE: 18/09/2026
SCALE@ A0: 1 : 200
DRAWN/CHECKED: Author/ Checker
STATUS CODE: A1
DRAWING NUMBER: PRL-HUL-00-ZZ-DR-A-3002
REVISION: P1

Henry J Lyons
Architecture + Interiors
henryjlyons.com
+353 1 888 3333
info@henryjlyons.com
51-54 Pearse Street
Dublin D02 KA66