
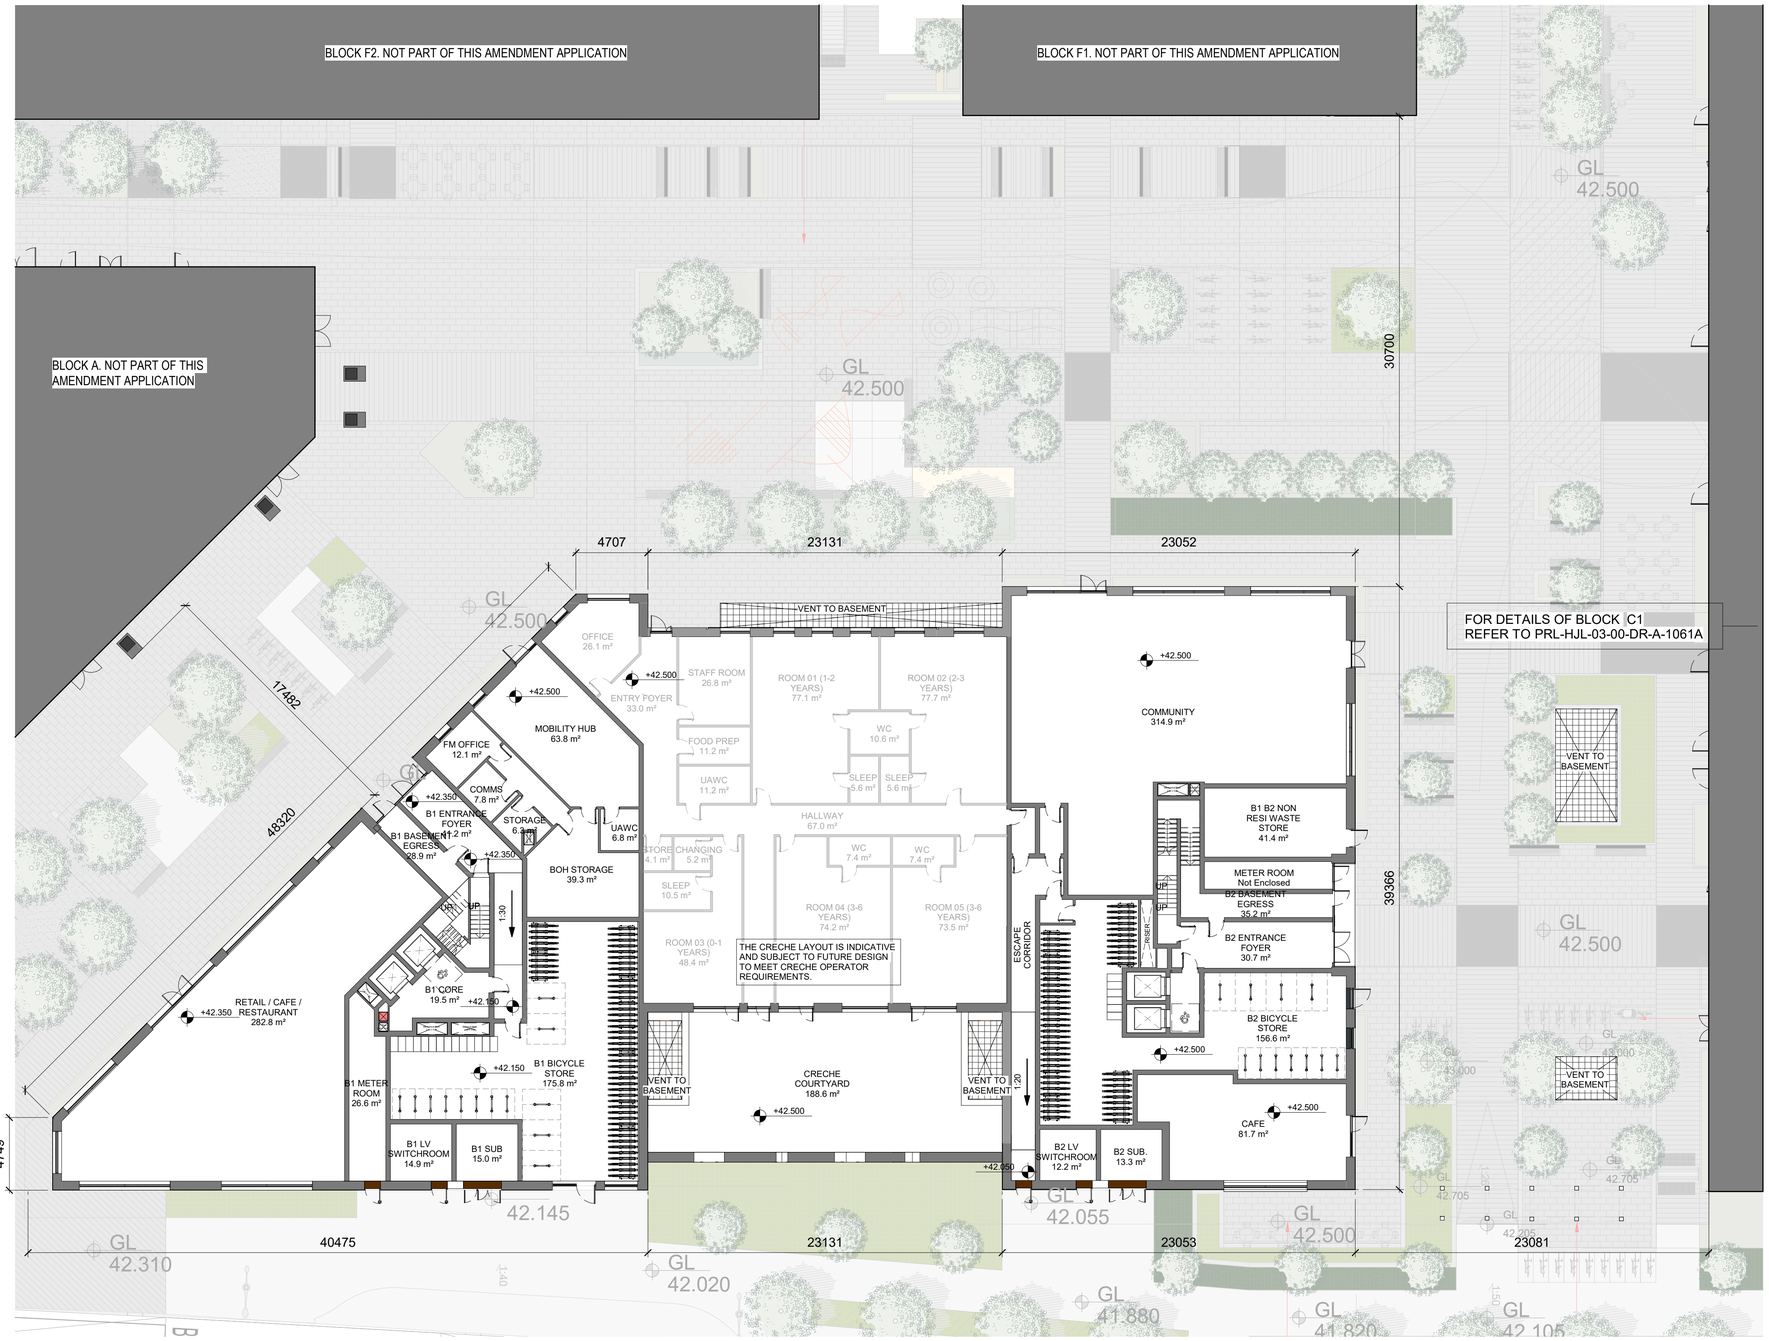


2 **GA - 00 - BLOCK B - GROUND FLOOR**
1 : 200

ALL DIMENSIONS TO BE CHECKED ON SITE
NO DIMENSIONS TO BE SCALED FROM THIS DRAWING
DRAWING IS TO BE READ IN CONJUNCTION WITH RELEVANT CONSULTANTS DRAWINGS
THIS DRAWING AND ITS TITLE BLOCK ARE THE EXCLUSIVE PROPERTY OF HJL. NO PART OF THIS DOCUMENT MAY BE FORMATTED, MODIFIED, REPURPOSED, OR FORWARDED TO EXTERNAL PARTIES WITHOUT THE PRIOR CONSENT OF HJL.
THIS DRAWING MAY NOT BE USED TO TRAIN, ENHANCE, OR IMPROVE ANY AI, MACHINE LEARNING, LARGE LANGUAGE MODELS, OR OTHER SIMILAR NETWORKS, ALGORITHMS, OR SYSTEMS.

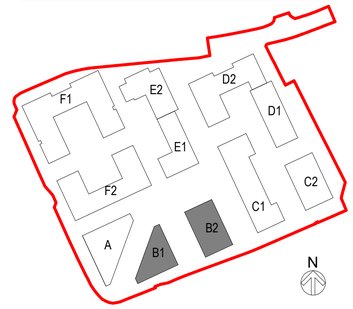

General Arrangement Legend

Refer to DBFL Civil Engineering Drawings for all drainage and site services information.

Survey information provided by Murphy Geospatial in July 2025.

Please refer to Mitchells + Associates Landscape Drawings for all information relating to proposed landscaping. Any reference to landscape in these drawings is indicative only.

Refer to 7000 Drawing Series for typical apartment type drawings including internal dimensions.

Application Boundary

ENTRANCE
Proposed Building Entrances

XXXX
Spot Elevation
(above Malin Head Datum)

Part V Units

REV	DATE	DESCRIPTION	CKH	DRN
P1	18/09/2026	ISSUED FOR PLANNING	PP	HC

STATUS CODE DESCRIPTION
ISSUED FOR PLANNING APPROVAL

CLIENT
THE LAND DEVELOPMENT AGENCY

PROJECT
AMENDMENTS TO THE PREVIOUSLY PERMITTED REDEVELOPMENT OF THE ROYAL LIVER RETAIL PARK

DRAWING
GENERAL ARRANGEMENT
Block B1, B2 - Level 00 - Ground Floor Plan - Proposed

PROJECT NUMBER	DATE
951453	18/09/2026
SCALE@ A1	DRAWN/CHECKED:
As indicated	HC/ PP

STATUS CODE:	DRAWING NUMBER	REVISION
A1	PRL-HJL-02-ZZ-DR-A-1050A	P1

Henry J Lyons
Architecture + Interiors
henryjlyons.com
+353 1 888 3333
info@henryjlyons.com
51-54 Pearse Street
Dublin D02 KA66