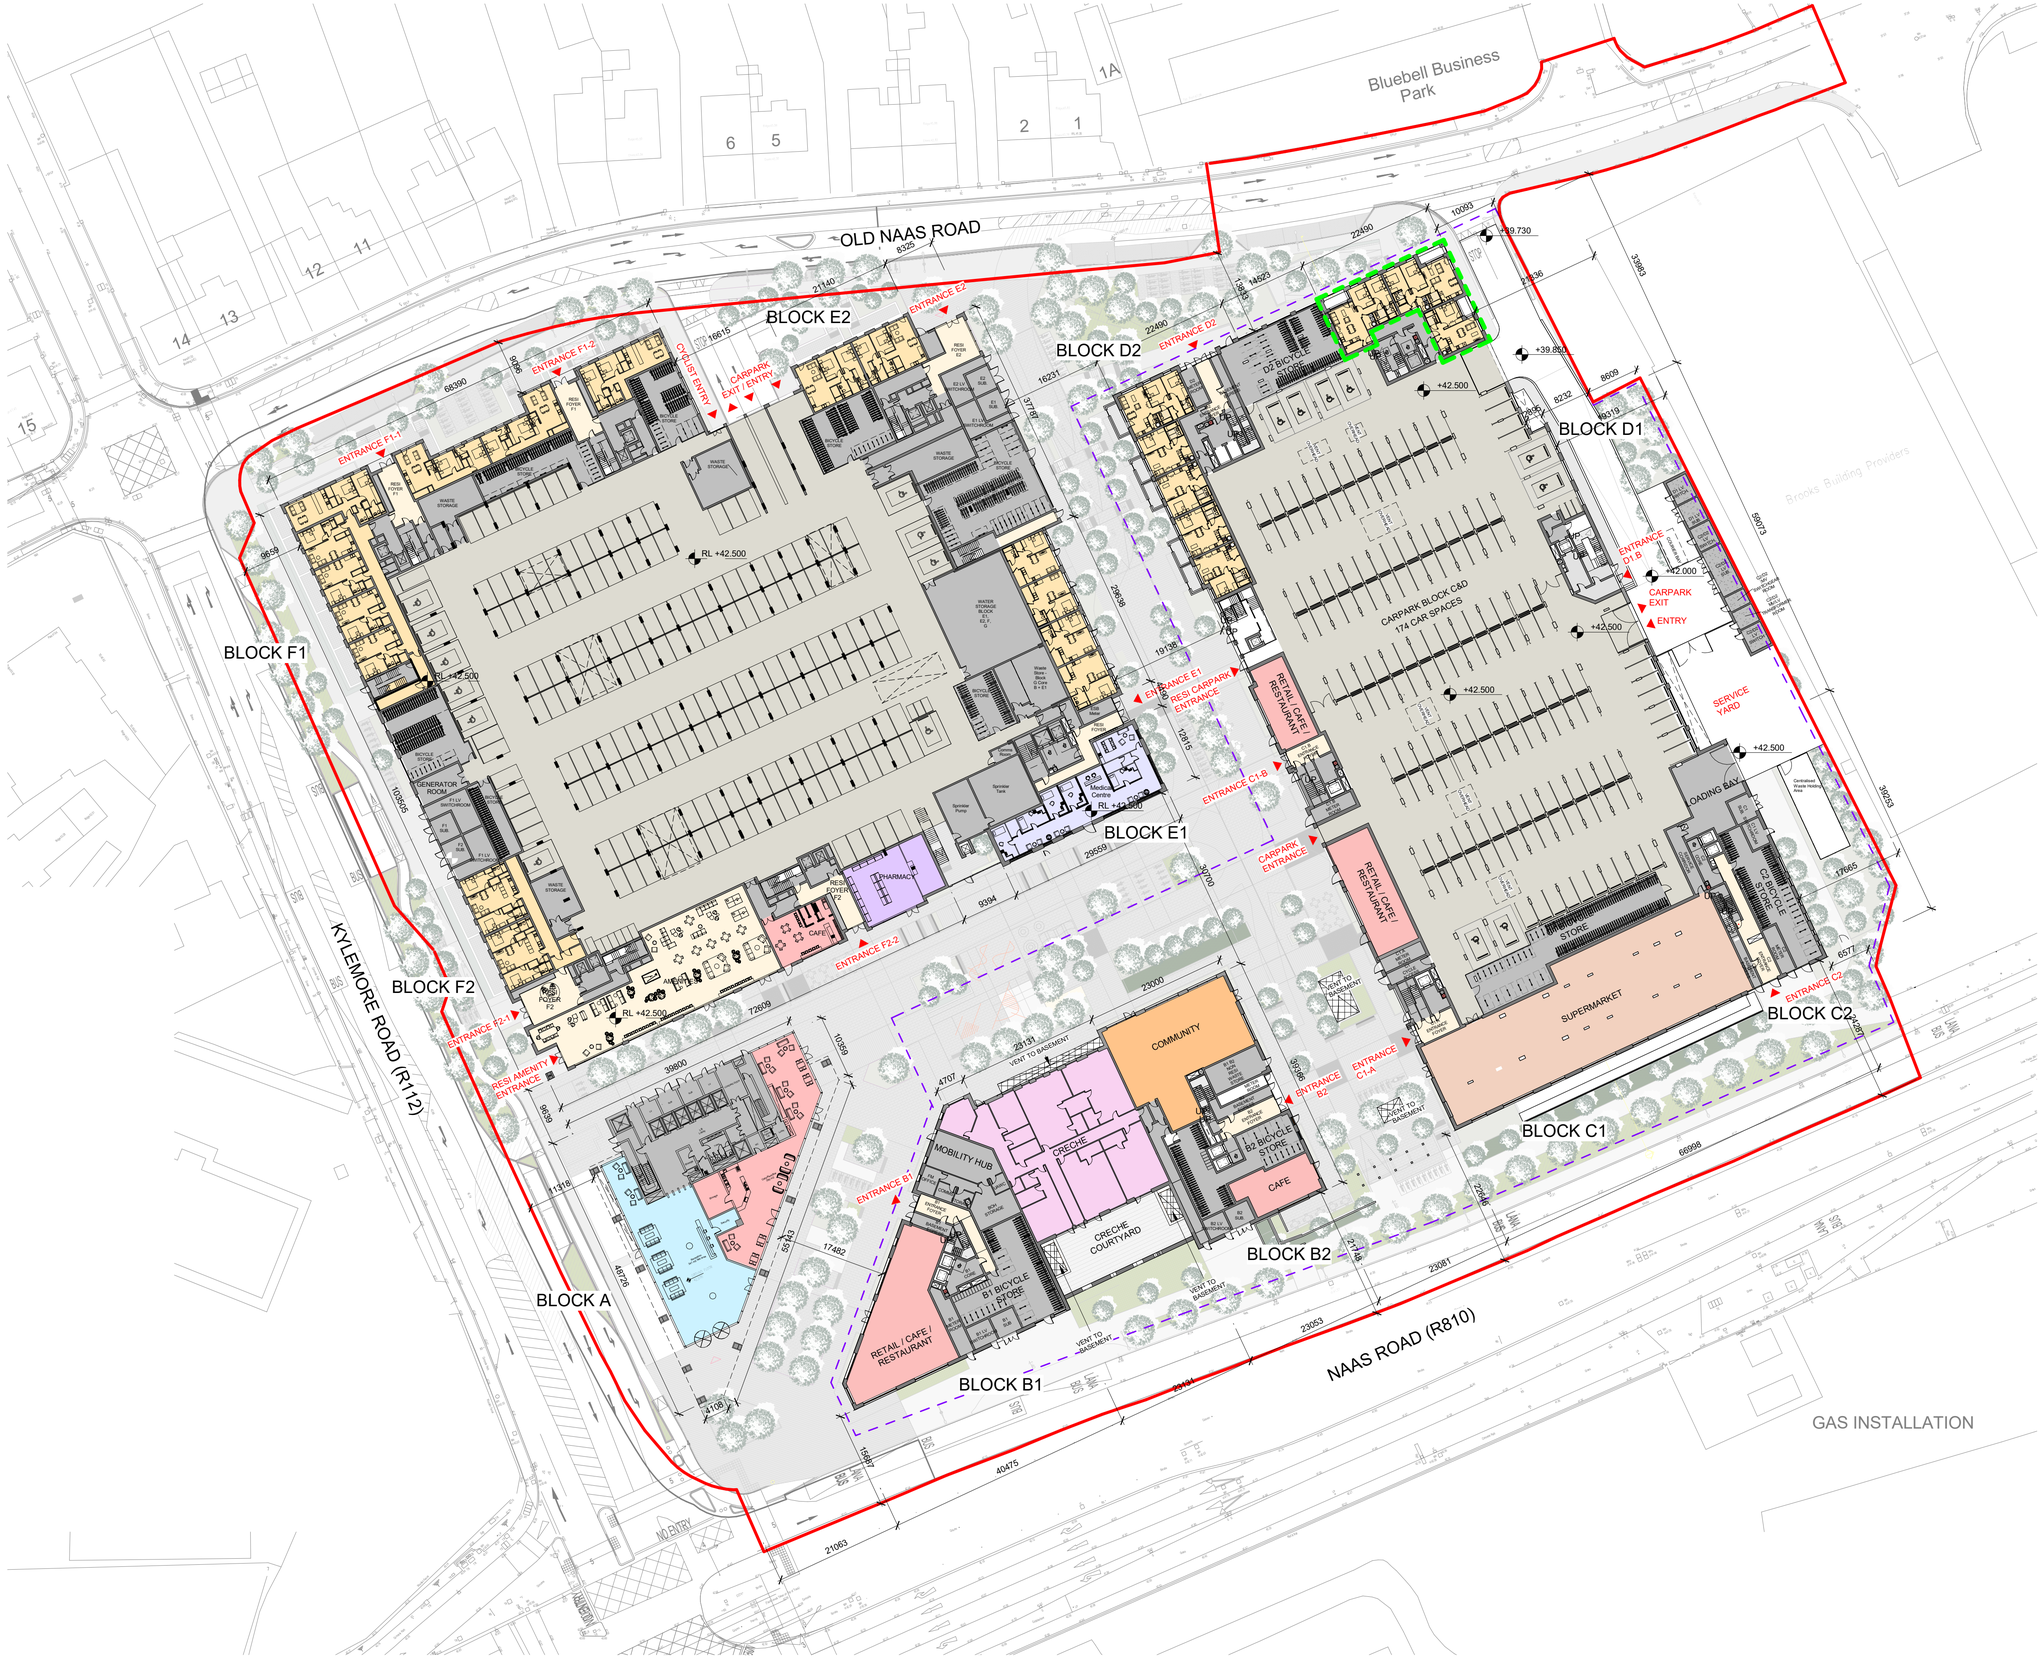


ALL DIMENSIONS TO BE CHECKED ON SITE

NO DIMENSIONS TO BE SCALED FROM THIS DRAWING

DRAWING IS TO BE READ IN CONJUNCTION WITH RELEVANT CONSULTANTS DRAWINGS

THIS DRAWING AND ITS TITLE BLOCK ARE THE EXCLUSIVE PROPERTY OF HJL. NO PART OF THIS DOCUMENT MAY BE FORMATTED, MODIFIED, REPURPOSED, OR FORWARDED TO EXTERNAL PARTIES WITHOUT THE PRIOR CONSENT OF HJL.

THIS DRAWING MAY NOT BE USED TO TRAIN, ENHANCE, OR IMPROVE ANY AI, MACHINE LEARNING, LARGE LANGUAGE MODELS, OR OTHER SIMILAR NETWORKS, ALGORITHMS, OR SYSTEMS.

N

Site plan Legend

Refer to DBFL Civil Engineering Drawings for all drainage and site services information.

Survey information provided by Murphy Geospatial in July 2025.

Please refer to Mitchells + Associates Landscape Drawings for all information relating to proposed landscaping.

Refer to 1000 Drawing Series for 1:200 GA Plans.

Refer to 7000 Drawing Series for typical apartment type drawings including internal dimensions.

- Application Boundary
- ENTRANCE — Proposed Building Entrances
- XXXX — Spot Elevation (above Malin Head Datum)
- Part V Units
- Proposed amendments to permitted scheme under DCC REG. REF. 4238/19; ABP Ref. PL29S.307804; Amendment 4436/23; Amendment 5050/26

USES

- Office
- Creche
- Cafe/Restaurant
- Retail
- Communal Amenities
- Residential
- Medical Centre
- Pharmacy
- Back of house / Plant / Ancillary Uses
- Community

REV	DATE	DESCRIPTION	CKH	DRN
P1	18/09/2026	ISSUED FOR PLANNING	PP	HC

STATUS CODE DESCRIPTION

ISSUED FOR PLANNING APPROVAL

CLIENT

THE LAND DEVELOPMENT AGENCY

PROJECT

AMENDMENTS TO THE PREVIOUSLY PERMITTED REDEVELOPMENT OF THE ROYAL LIVER RETAIL PARK

DRAWING

SITE
Site Layout Plan - Level 00 - Proposed

PROJECT NUMBER	DATE
951453	18/09/2026
SCALE@ A1	DRAWN/CHECKED:
1 : 500	HC/ PP

STATUS CODE:	DRAWING NUMBER	REVISION
A1	PRL-HJL-ZZ-00-DR-A-0011A	P1

Henry J Lyons

Architecture + Interiors
henryjlyons.com

+353 1 888 3333
info@henryjlyons.com

51-54 Pearse Street
Dublin D02 KA66