

ALL DIMENSIONS TO BE CHECKED ON SITE
ALL DIMENSIONS ARE IN MILLIMETRES UNLESS OTHERWISE SHOWN
DRAWING IS TO BE READ IN CONJUNCTION WITH RELEVANT CONSULTANTS DRAWINGS
THIS DRAWING AND ITS TITLE BLOCK ARE THE EXCLUSIVE PROPERTY OF HJL. ALL RIGHTS RESERVED. THIS DRAWING MAY NOT BE COPIED, REPRODUCED OR ALTERED IN ANY MANNER WHATSOEVER WITHOUT EXPRESS WRITTEN PERMISSION OF HJL
THIS DRAWING MAY NOT BE USED TO TRADE DRAWINGS, OR IMPARTED ANY SUBSTANCE WHATSOEVER, WITHOUT THE EXPRESS WRITTEN PERMISSION OF HJL

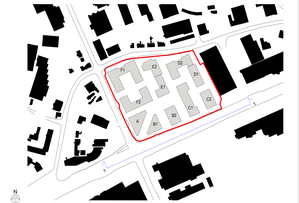

Contiguous Elevations Key Plan
1 : 2500

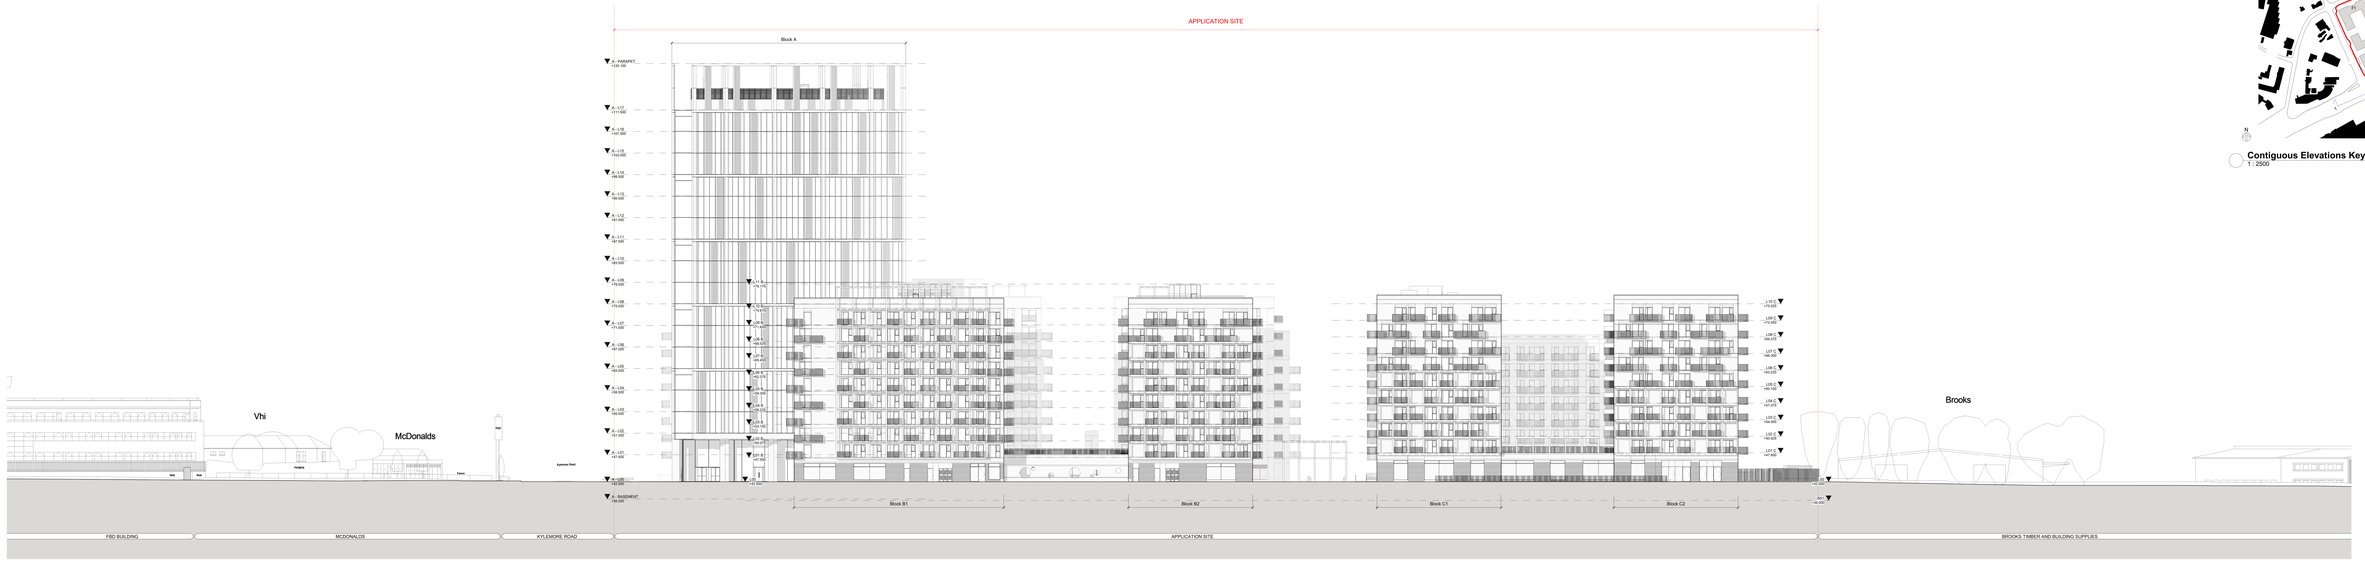

SOUTH CONTIGUOUS ELEVATION
1 : 200

REV	DATE/DDR	ISSUED FOR PLANNING	CHK	APP
A01	15.05	DESCRIPTION	JHK	JHK

STATUS CODE DESCRIPTION
ISSUED FOR PLANNING APPROVAL

CLIENT
THE LAND DEVELOPMENT AGENCY

PROJECT
AMENDMENTS TO THE PREVIOUSLY PERMITTED REDEVELOPMENT OF THE ROYAL LIVER RETAIL PARK

DRAWING
ELEVATIONS
CONTIGUOUS SOUTH ELEVATION TO NAAS ROAD

PROJECT NUMBER	DATE
20-022	11/05/20
SCALE @ A1 ORIGINAL	DRAWN/CHECKED
As indicated	JK / JHK DT

STATUS CODE	DRAWING NUMBER	REVISION
A1	PRLVG-ZZ-ZZ-DR-A-2001A	P1

Henry J Lyons
Architecture + Interiors
henrylyons.com
+353 1 669 1500
info@henrylyons.com
21 St Thomas Street
Dublin D02 HA66