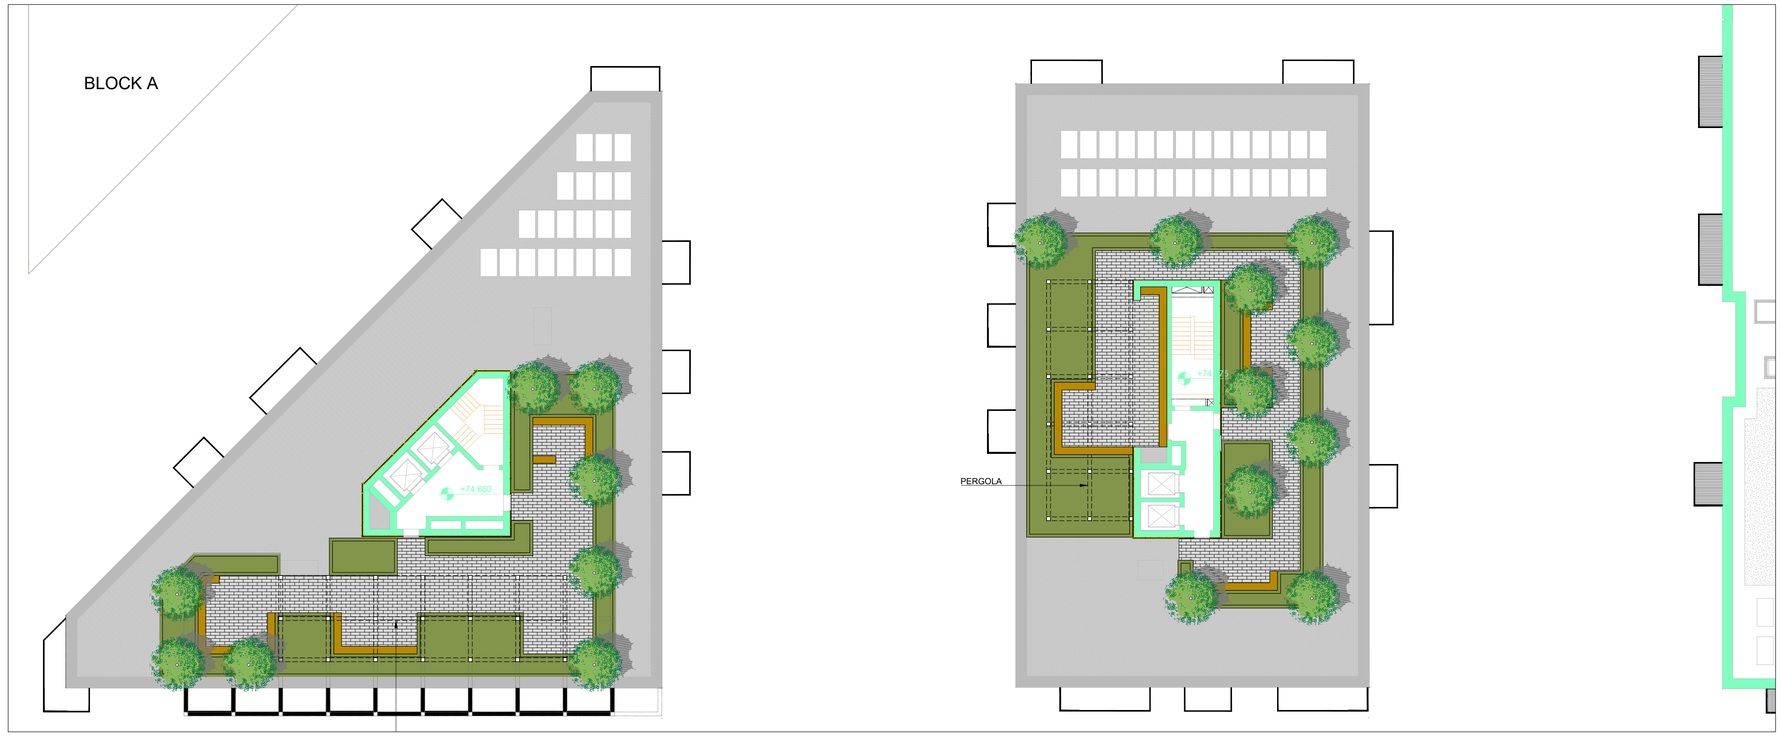


LEGEND:

PROPOSED STANDARD TREE PLANTING

ORNAMENTAL SHRUB PLANTING

HERBACEOUS PLANTING

HEDGE PLANTING

AMENITY GRASS

RAISED RAINGARDEN

PAVING HATCHES

PC CONCRETE PAVING

FEATURE PC CONCRETE PAVING

RESIN BOUND GRAVEL

GRAVEL SURFACE

SELECTED PRECAST CONCRETE BLOCK PAVIN
PRIVATE TERRACES

VENT
To architects and engineers detail

WETPOUR SAFETY SURFACE

SITE FURNITURE & SYMBOLS

TENNIS TABLES

BT1A. BT1B.

BENCH TYPE 1 - Timber bench with Concrete ends
1a. Without back & arm rests
1b. With back & arm rests

BT2.

BENCH TYPE 2
Timber bench with high back

BENCH TYPE 3
Timber bench integrated into metal planters

PLANTERS
450mm high
Powder coated aluminium
RAL to be agreed

PLAY EQUIPMENT

OUTDOOR FITNESS EQUIPMENT

SCULPTURAL GLASS CANOPY

REV	DESCRIPTION	DATE
P03	Planning	22/09/26
P02	Planning	11/09/26
P01	Draft	27/05/26

Mitchell + Associates

PROJECT TITLE:
Royal Liver
CLIENT:
LDA
DRAWING NAME:
10th Floor Roof plan
DRAWING NUMBER:
PRL-MAS-ZZ-XX-DR-L-0103
JOB NUMBER:
LNAA007
STATUS:
PLANNING

DRAWN:	CHECKED:	SCALE:
FMcC	FMcG	1:200 @ A1

NOTES:
All dimensions are in millimeters unless otherwise stated and shall be checked and confirmed by the contractor on site. Any discrepancies shall be immediately reported to the landscape architects. Work to figured dimensions only - Do not scale from drawing. Do Not Scale. Use Figured Dimensions Only. Not for Construction Purposes unless Specifically Marked. © This Drawing is Copyright of Mitchell + Associates.

www.mitchell.ie info@mitchell.ie +353 1 454 5066