
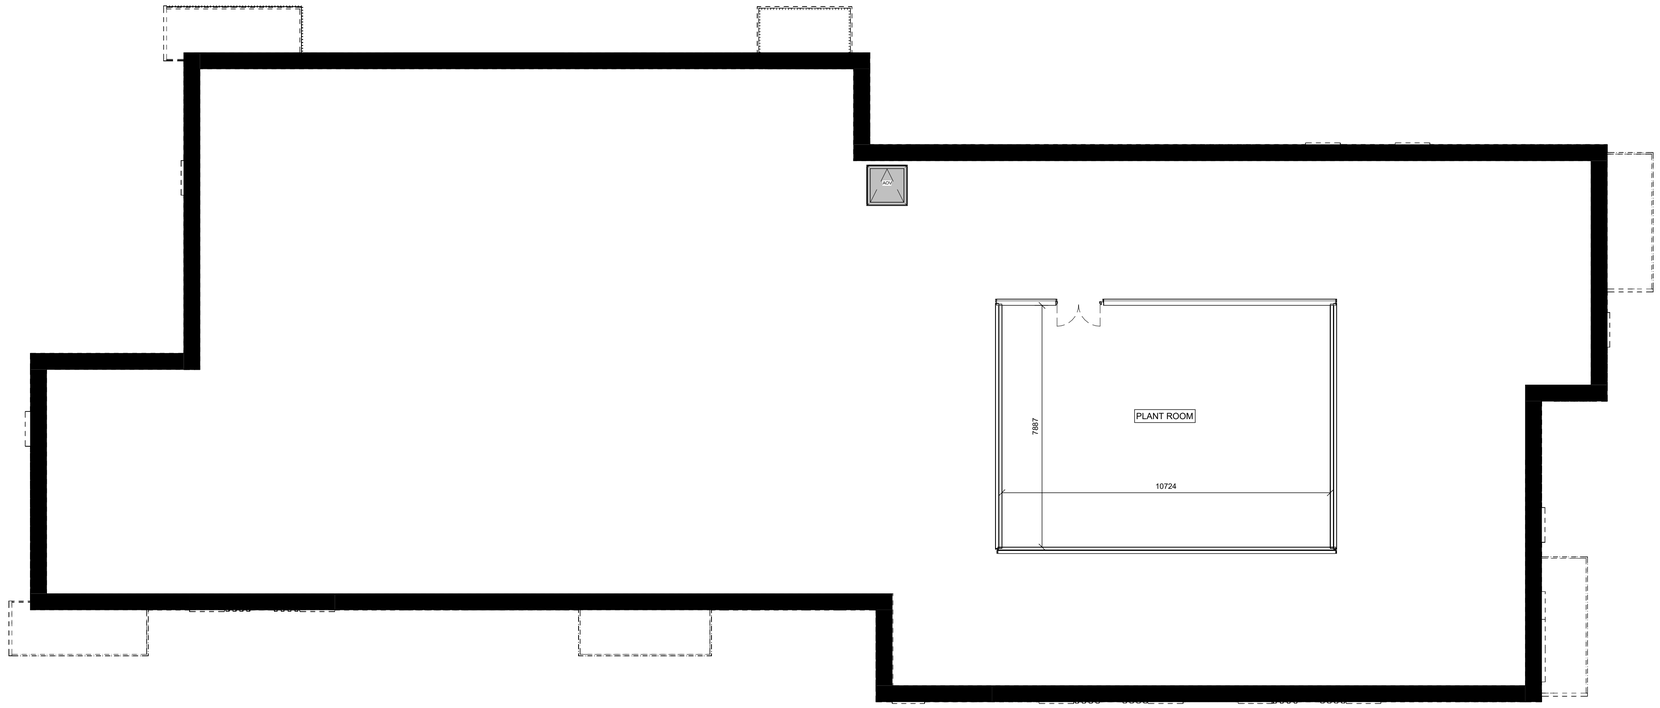



LRF_ Roof Plan
1 : 100

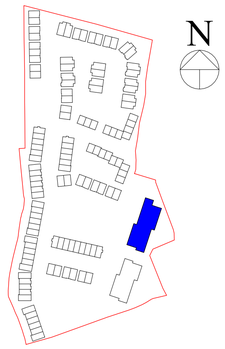

Key Plan..
1 : 3000

**Notes:**

- Do not scale from this drawing. Use figured dimensions in all cases.
- Verify dimensions on site and report any discrepancies to the Architect immediately.
- This drawing to be read in conjunction with the Architect 's Specification.
- © This drawing is copyright and may only be reproduced with the Architect 's permission.

**Drawing Notes:**

**TOTAL NUMBER OF UNITS: 39**
**TOTAL DUAL ASPECT UNITS: 22 (56.4%)**

**UNIT TYPE LEGEND**

- 1B2P +10%
- 2B3P +10%
- 2B4P

**GROUND FLOOR**
1-BED - 5 Units
2-BED - 4 Units

**10 Units Per Floor**

**FIRST TO THIRD**
1-BED - 5 Units
2-BED - 5 Units

**LEGEND**

BUILDING MAIN ENTRANCE

DUAL-ASPECT UNIT

Issues & Revisions

| Revision Number | Date | Drwn | Details of Issue / Revision |
|---|---|---|---|
| P3-S-0 | 20.01.2026 | IT | ISSUE FOR CLIENT |
| P3-S-1 | 25.08.2026 | BC | ISSUED FOR PLANNING |
| P3-S-2 | 14.09.2026 | MP | ISSUED FOR PLANNING |

reddy a+u
Douglas Business Centre,
Carrigaline Rd,
Douglas, Cork,
T12 PO88
T: + 353 (0)21 436 2922
W: www.reddyarchitecture.com
E: info@reddyarchitecture.com

Client Details:
**Ross-Park Residential HS Limited**

Project Details:
**Deer Park LRD**
**Off Park Road, Ardshanavooly (Townland),**
**Killarney, Co. Kerry.**

Drawing Title:
**Apartment Block A - Roof Plan**

| Job No. | Sheet Size: | Scale @A1: | Status | Purpose of Issue |
|---|---|---|---|---|
| P24-126C | A1_L | As indicated | P3 | PLANNING |

| Issue Date: | Drawn By: | Reviewed By: | Project - System - Spatial Zone - Level - Type - Originator - Role - Number | Revision |
|---|---|---|---|---|
| 14.09.2026 | M. Phelan | P. Mulligan | DPK-06-AA-RF-DR-RAU-AR-1002 | P3-S-2 |

© Copyright Reddy Architecture & Urbanism