
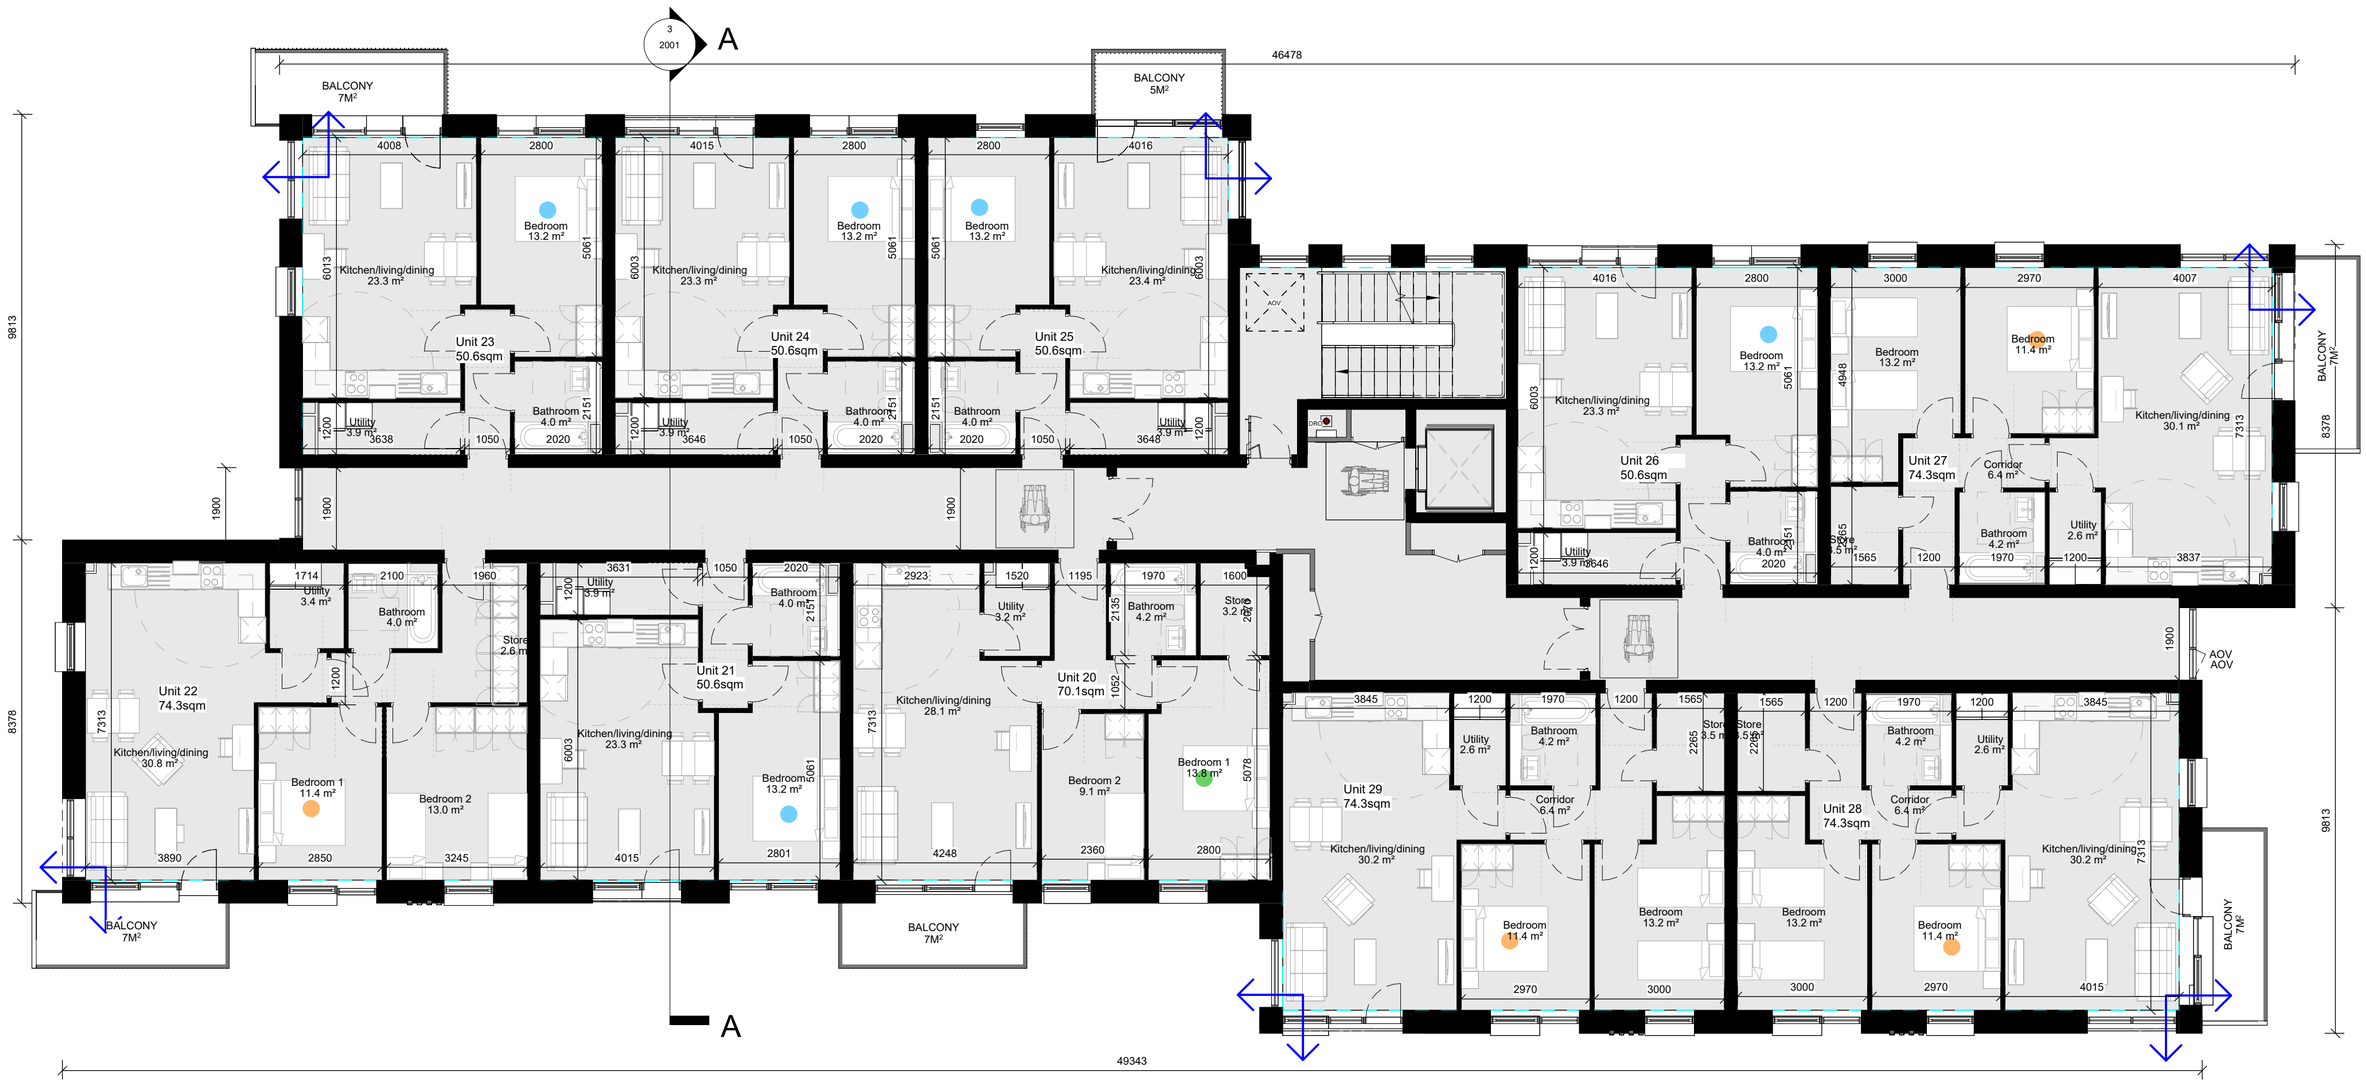


L02 Second Floor Plan
1 : 100

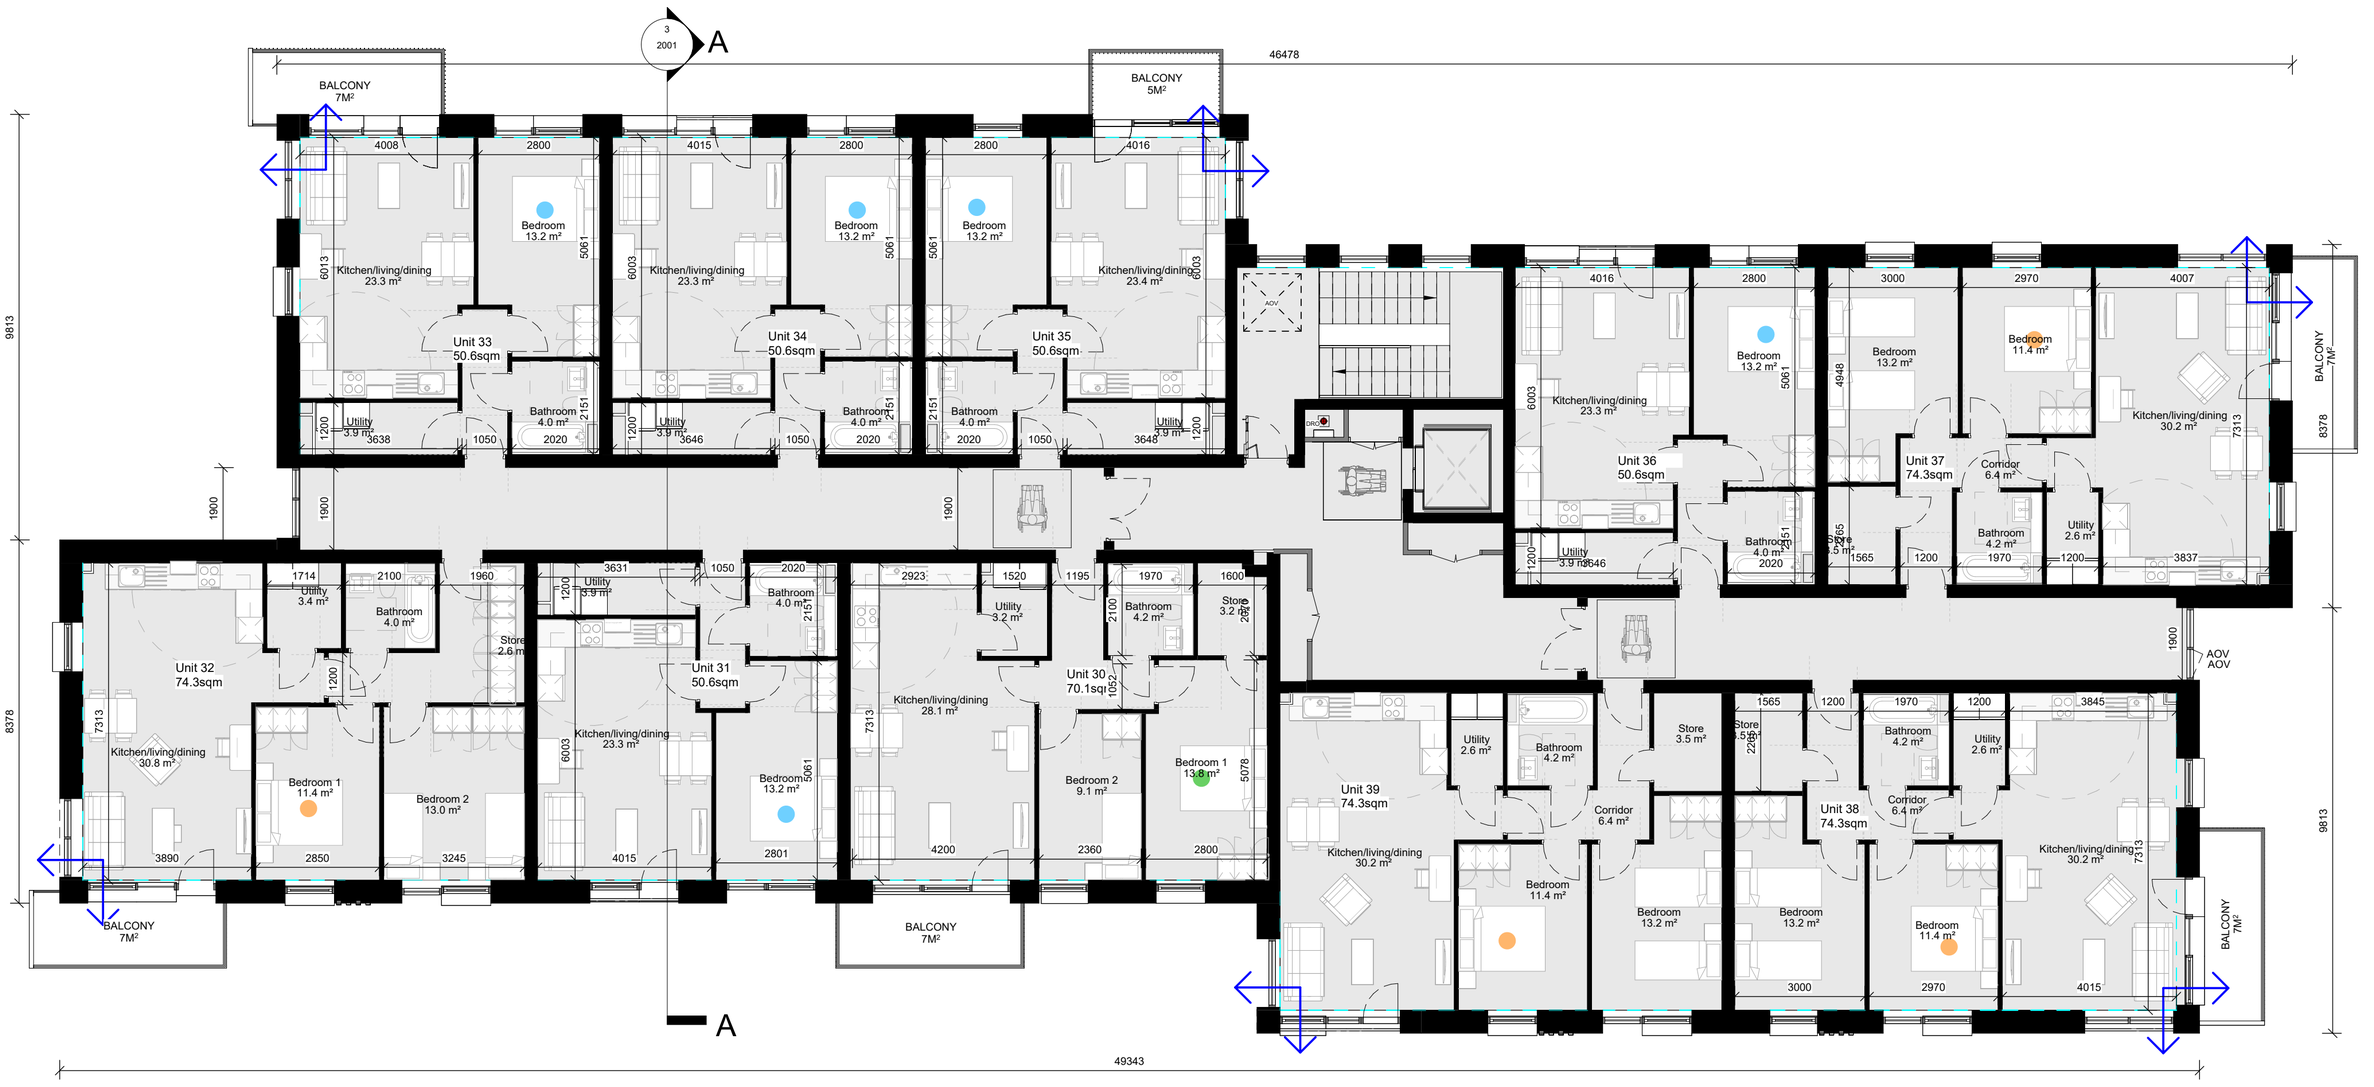

L03 Third Floor Plan
1 : 100

GROUND FLOOR
1-BED - 5 Units
2-BED - 4 Units

10 Units Per Floor

FIRST TO THIRD
1-BED - 5 Units
2-BED - 5 Units

TOTAL NUMBER OF UNITS: **39**
TOTAL DUAL ASPECT UNITS: **22 (56.4%)**

Key Plan
1 : 3000

Notes:

- Do not scale from this drawing. Use figured dimensions in all cases.
- Verify dimensions on site and report any discrepancies to the Architect immediately.
- This drawing to be read in conjunction with the Architect 's Specification.
- © This drawing is copyright and may only be reproduced with the Architect 's permission.

Drawing Notes:

UNIT TYPE LEGEND

- 1B2P +10%
- 2B3P +10%
- 2B4P

LEGEND

- BUILDING MAIN ENTRANCE
- DUAL-ASPECT UNIT

Issues & Revisions

Rev.	Date	Drwn	Details of Issue / Revision
P3-S-0	25.08.2026	BC	ISSUED FOR PLANNING
P3-S-1	14.09.2026	MP	ISSUED FOR PLANNING

reddy architecture +urbanism

Douglas Business Park,
Carrigaline Rd,
Douglas, Cork,
T12 P088

T: + 353 (0)21 436 292
W: www.reddyarchitecture.com
E: info@reddyarchitecture.com

Client Details:
Ross-Park Residential HS Limited

Drawing Title:
Apartment Block A - Second & Third Floor Plan

Job No.	Sheet Size:	Scale @A1:
P24-126C	A1_L	As indicated
Issue Date: 14.09.2026	Drawn By: M. Phelan	Reviewed By: P. Mulligan

Project Details:
Deer Park LRD
Off Park Road, Ardshanavooly (Townland),
Killarney, Co. Kerry.

Status	Purpose of Issue
P3	**PLANNING**

Project-Phase-System-Zone-Level-Unit-Type-Role-Classification-Number: **DPK-06-AA-XXX-DR-RAU-AR-1001**

Revision: **P3-S-1**

© Copyright Reddy Architecture & Urbanism