
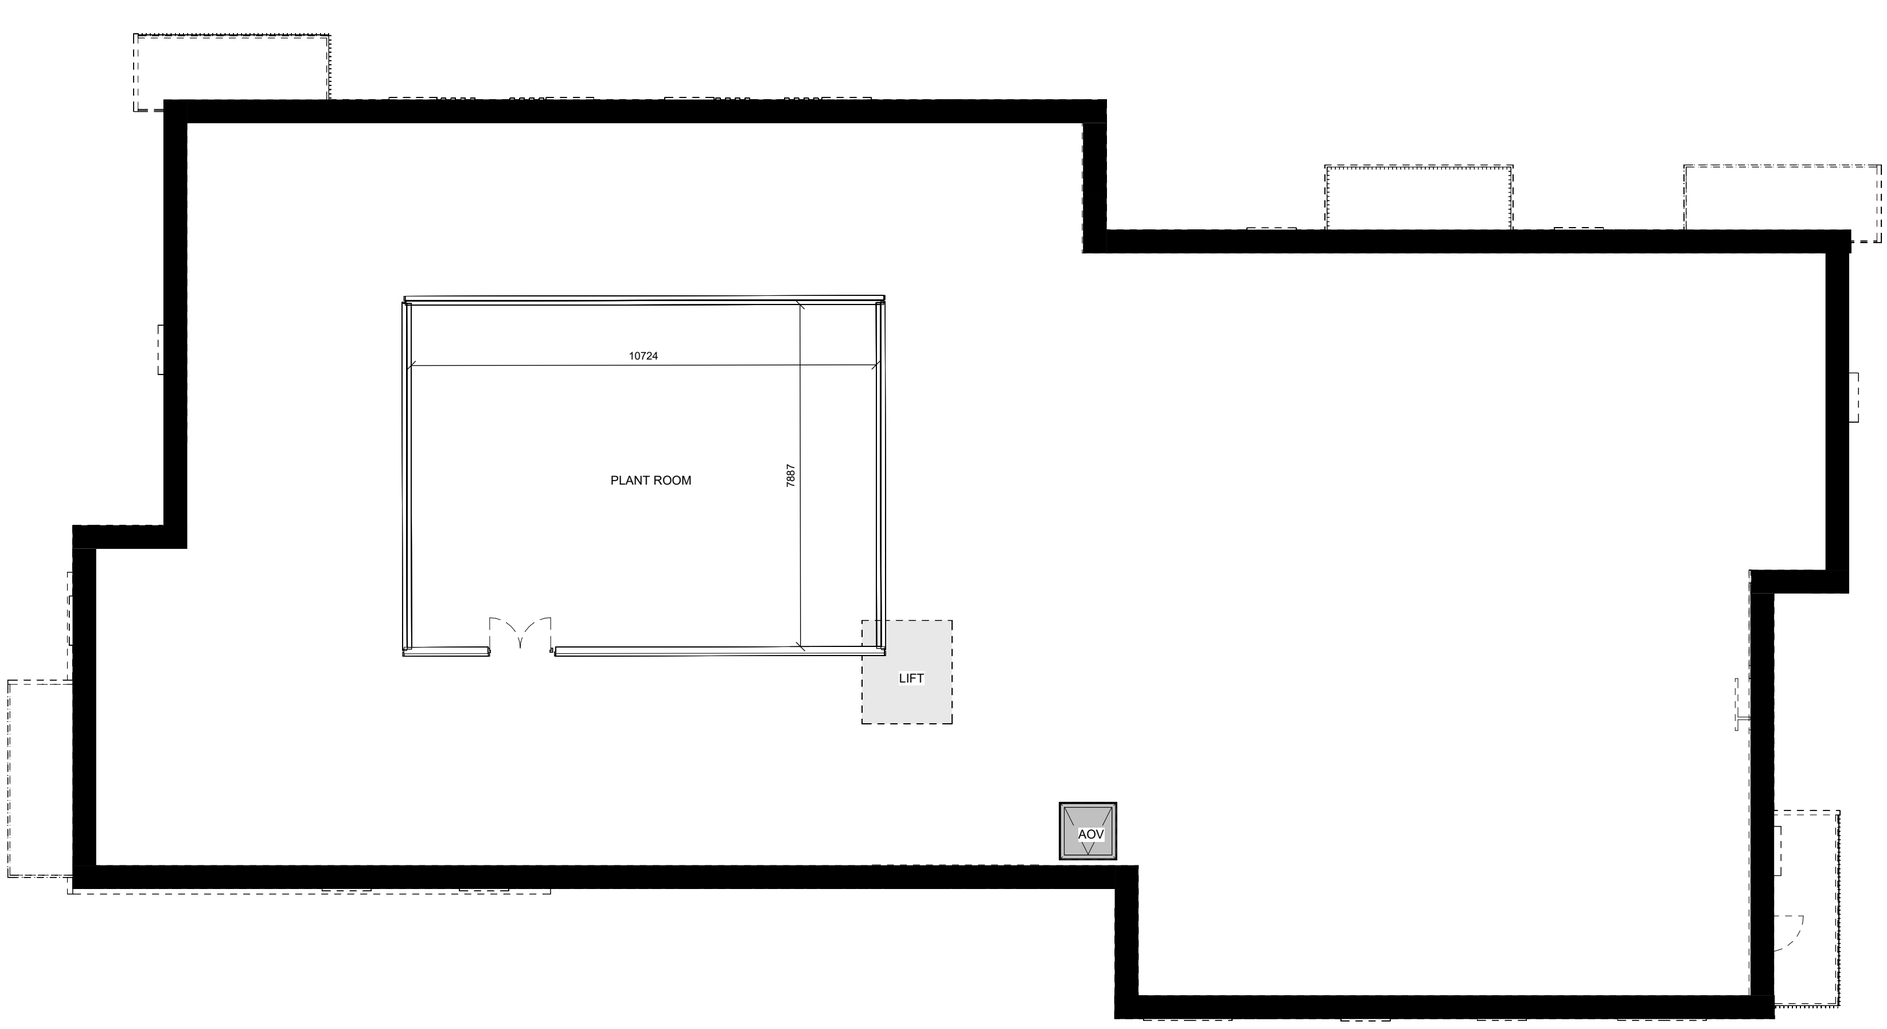


LRF_ Roof Plan
1 : 100

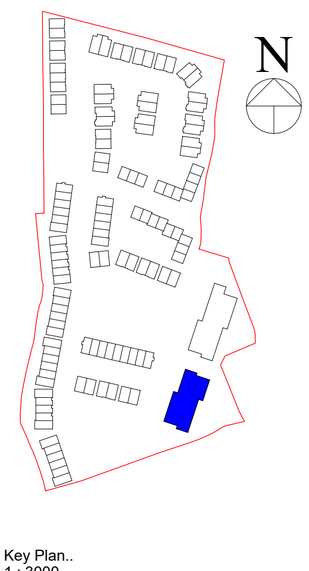

Key Plan..
1 : 3000

Notes:

- Do not scale from this drawing. Use figured dimensions in all cases.
- Verify dimensions on site and report any discrepancies to the Architect immediately.
- This drawing to be read in conjunction with the Architect 's Specification.
- © This drawing is copyright and may only be reproduced with the Architect 's permission.

Drawing Notes:

Issues & Revisions

Rev.	Date	Drwn	Details of Issue / Revision
P3-S-0	25.08.2026	BC	ISSUED FOR PLANNING
P3-S-1	14.09.2026	MP	ISSUED FOR PLANNING

reddy architecture +urbanism

Douglas Business Park,
Carrigaline Rd,
Douglas, Cork,
T12 P088

T: + 353 (0)21 436 292
W: www.reddyarchitecture.com
E: info@reddyarchitecture.com

Client Details:
Ross-Park Residential HS Limited

Project Details:
Deer Park LRD
Off Park Road, Ardshanavooly (Townland),
Killarney, Co. Kerry.

Drawing Title:
Apartment Block B - Roof Plan

Job No.	Sheet Size:	Scale @A1:
P24-126C	A1_L	As indicated
Issue Date:	**Drawn By:**	**Reviewed By:**
14.09.2026	M. Phelan	P. Mulligan

Status	Purpose of Issue
P03	**PLANNING**

Project-Phase-System-Zone-Level-Unit-Type-Role-Classification-Number: **DPK-06-AB-RF-DR-RAU-AR-1002**

Revision: **P3-S-1**

© Copyright Reddy Architecture & Urbanism