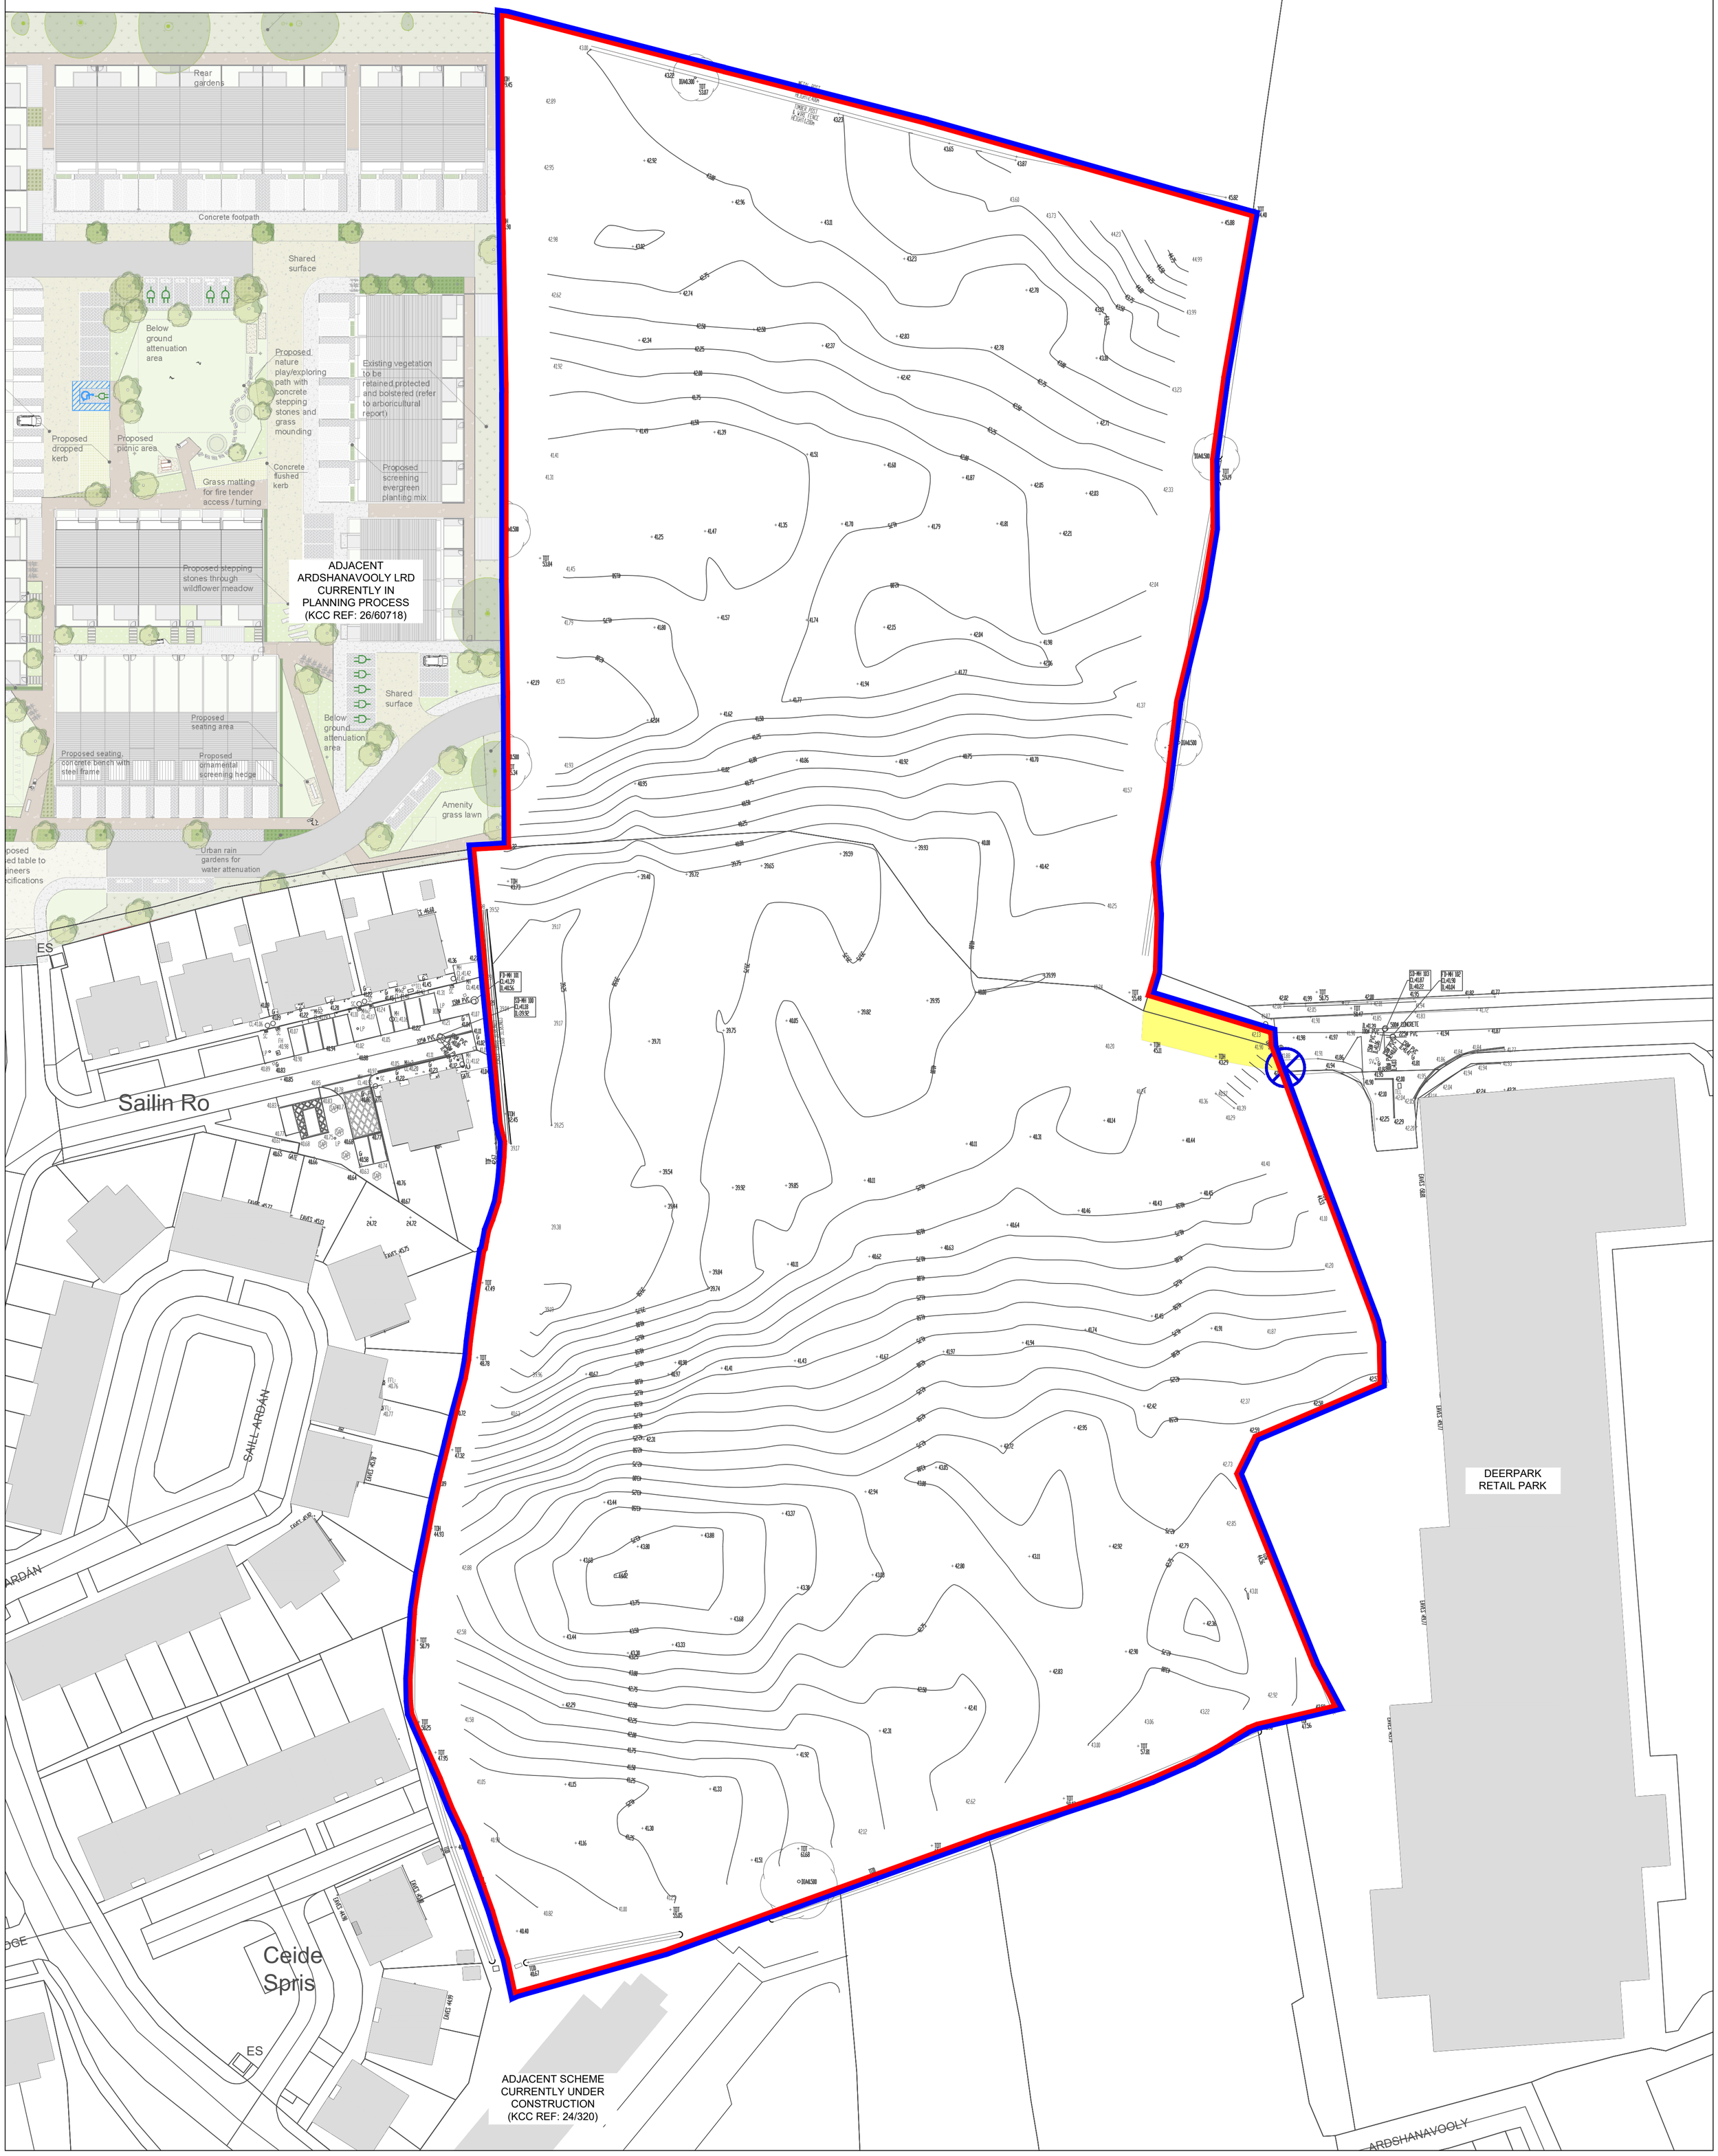


Notes:

- Do not scale from this drawing. Use figured dimensions in all cases.
- Verify dimensions on site and report any discrepancies to the Architect immediately.
- This drawing to be read in conjunction with the Architect 's Specification.
- © This drawing is copyright and may only be reproduced with the Architect 's permission.

Drawing Notes:

N

Key:

Overall Site Area = 3.8 Ha

Red Line indicates Site Boundary

Lands within Applicants Ownership

Denotes Location of Site Notice(s). Please refer to Site Location Maps for additional Site Notice Locations.

Issues & Revisions			
Rev.	Date	Drwn	Details of Issue / Revision
P3-S-0	14.09.2026	MP	ISSUED FOR PLANNING

reddy a+u

Dartry Mills,
Dartry Road
Dublin 6,
D06 Y0E3
T: +353 (0)1 498 7000
W: www.reddyarchitecture.com
E: info@reddyarchitecture.com

Client Details:
Ross-Park Residential HS Limited

Project Details:
Deer Park LRD
Off Park Road, Ardshanavooly (Townland), Kilarney, Co. Kerry

Drawing Title:
Existing Site Plan

Job No.	Sheet Size:	Scale @A1:	Status	Purpose of Issue
P24-126C	A1_Portrait	1 : 500	P3	PLANNING

Issue Date:	Drawn By:	Reviewed By:	Project - System - Spatial Zone - Level - Type - Originator - Role - Number	Revision
14/09/2026	MP	PM	DPK-06-SW-XXX-DR-RAU-AR-0106	P3-S-0

© Copyright Reddy Architecture & Urbanism